Amended
AWDM/0313/12.
15/3/12.

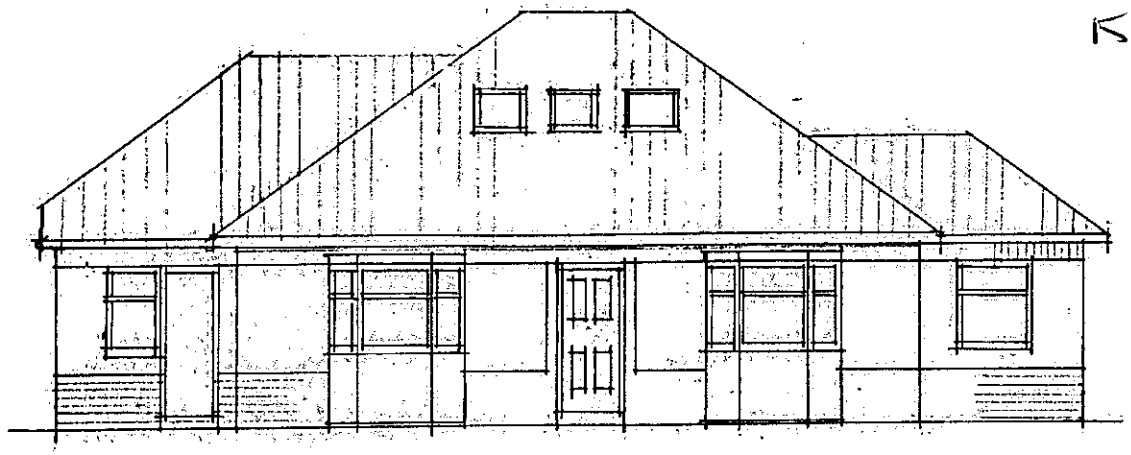

PROPOSED FRONT ELEVATION

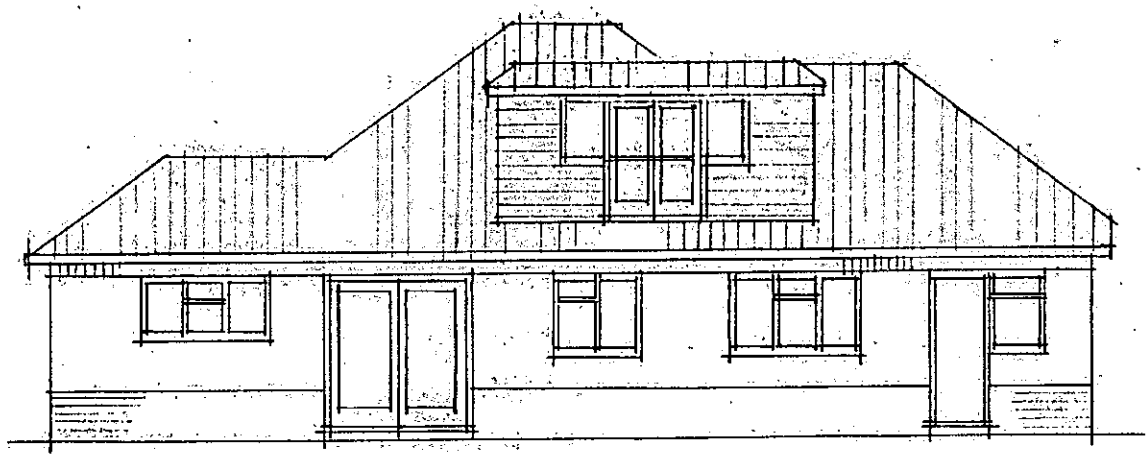

PROPOSED BACK ELEVATION

ADUR DISTRICT COUNCIL
PLANNING APPLICATION
APPROVED
DATE 26 MAR 2012

0 1 2 3 4 5 6m

REVISIONS : A (22.9.11) EXTENSION WINDOWS ALTERED

REVISIONS: B (24.2.12)
RIDGELINE OVER THE EXTENSION
ALTERED, VELUX ADDED
C. (12.3.12) DORMER ROOF ALTERED

EXTENSION / LOFT CONVERSION
26, MANOR HALL RD SOUTHWICK

EXISTING, PROPOSED FRONT & BACK ELEVATIONS
Scale 1:100 Date 5.7.2011 Drwg No.34 C

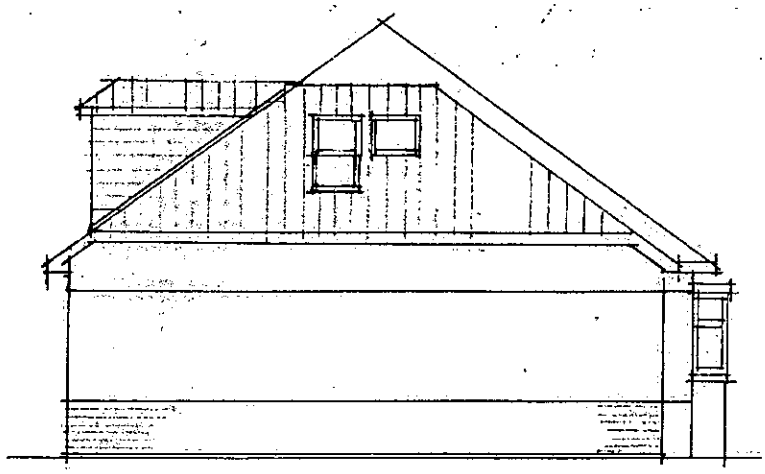

Amended

AWDM/0313/12

15/3/12.

PROPOSED EAST SIDE ELEVATION

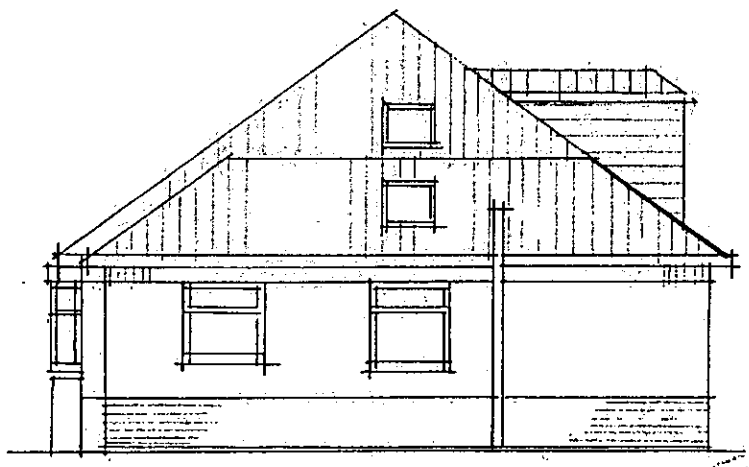

PROPOSED WEST SIDE ELEVATION

ADUR DISTRICT COUNCIL
PLANNING APPLICATION
APPROVED
DATE 6 MAR 2012

Drg. No. 35 B(12.3.12) DORMER ROOF ALTERED

REVISIONS A (24.2.12) EAST SIDE EAVES LINE ALTERED, 2 VELUXES ADDED