This drawing is protected under
The Copyright, Designs and Patents Act 1988

THIS DRAWING IS TO BE READ IN CONJUNCTION WITH ALL OTHER PROJECT, CONSULTANT + SPECIALIST CONTRACTORS DOCUMENTATION
Do not scale: except for planning purposes
Figured dimensions only are to be taken from this drawing.
All dimensions are to be checked on site before any work is put in hand.

1/500: block plan

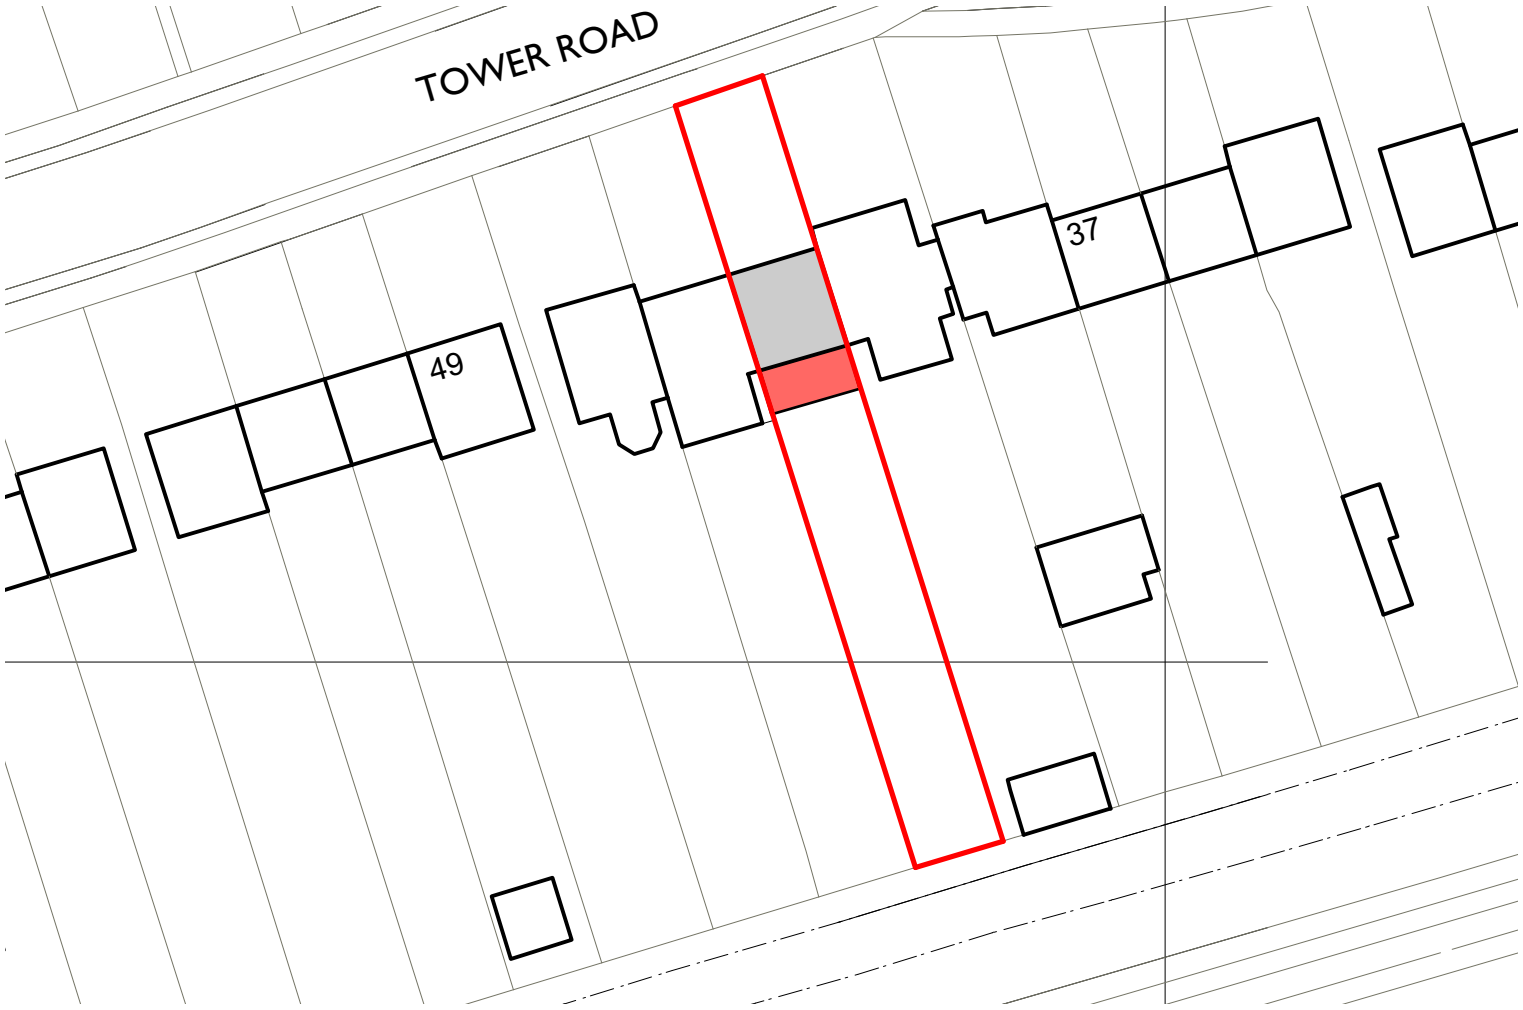

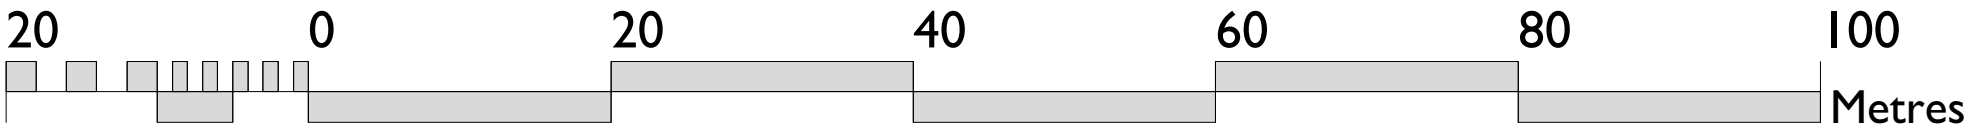

1/1250: location plan



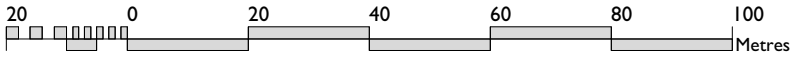

n

notes:

key:

revisions:
FIRST ISSUE: 27.03.2017
A: 02.05.2017
B: 03.05.2017
c: 28.08.2017

project + location:
43 Tower Road, Lancing BN15 9JR

client:
Dariusz Hajdecki

drawing status:
planning

drawing number:
nb017:0100c

drawing name:
location plan

drawing scale:
1/1000+500 @A3

nb:architects+
UNIT FIVE level four south
new england house, new england street
Brighton, East Sussex, BN1 4GH
t :+44(0)1273 609603
mail@ nbarchitecture.com