This drawing is protected under
The Copyright, Designs and Patents Act 1988

THIS DRAWING IS TO BE READ IN CONJUNCTION WITH ALL OTHER PROJECT, CONSULTANT + SPECIALIST CONTRACTORS DOCUMENTATION
Do not scale: except for planning purposes
Figured dimensions only are to be taken from this drawing. All dimensions are to be checked on site before any work is put in hand.

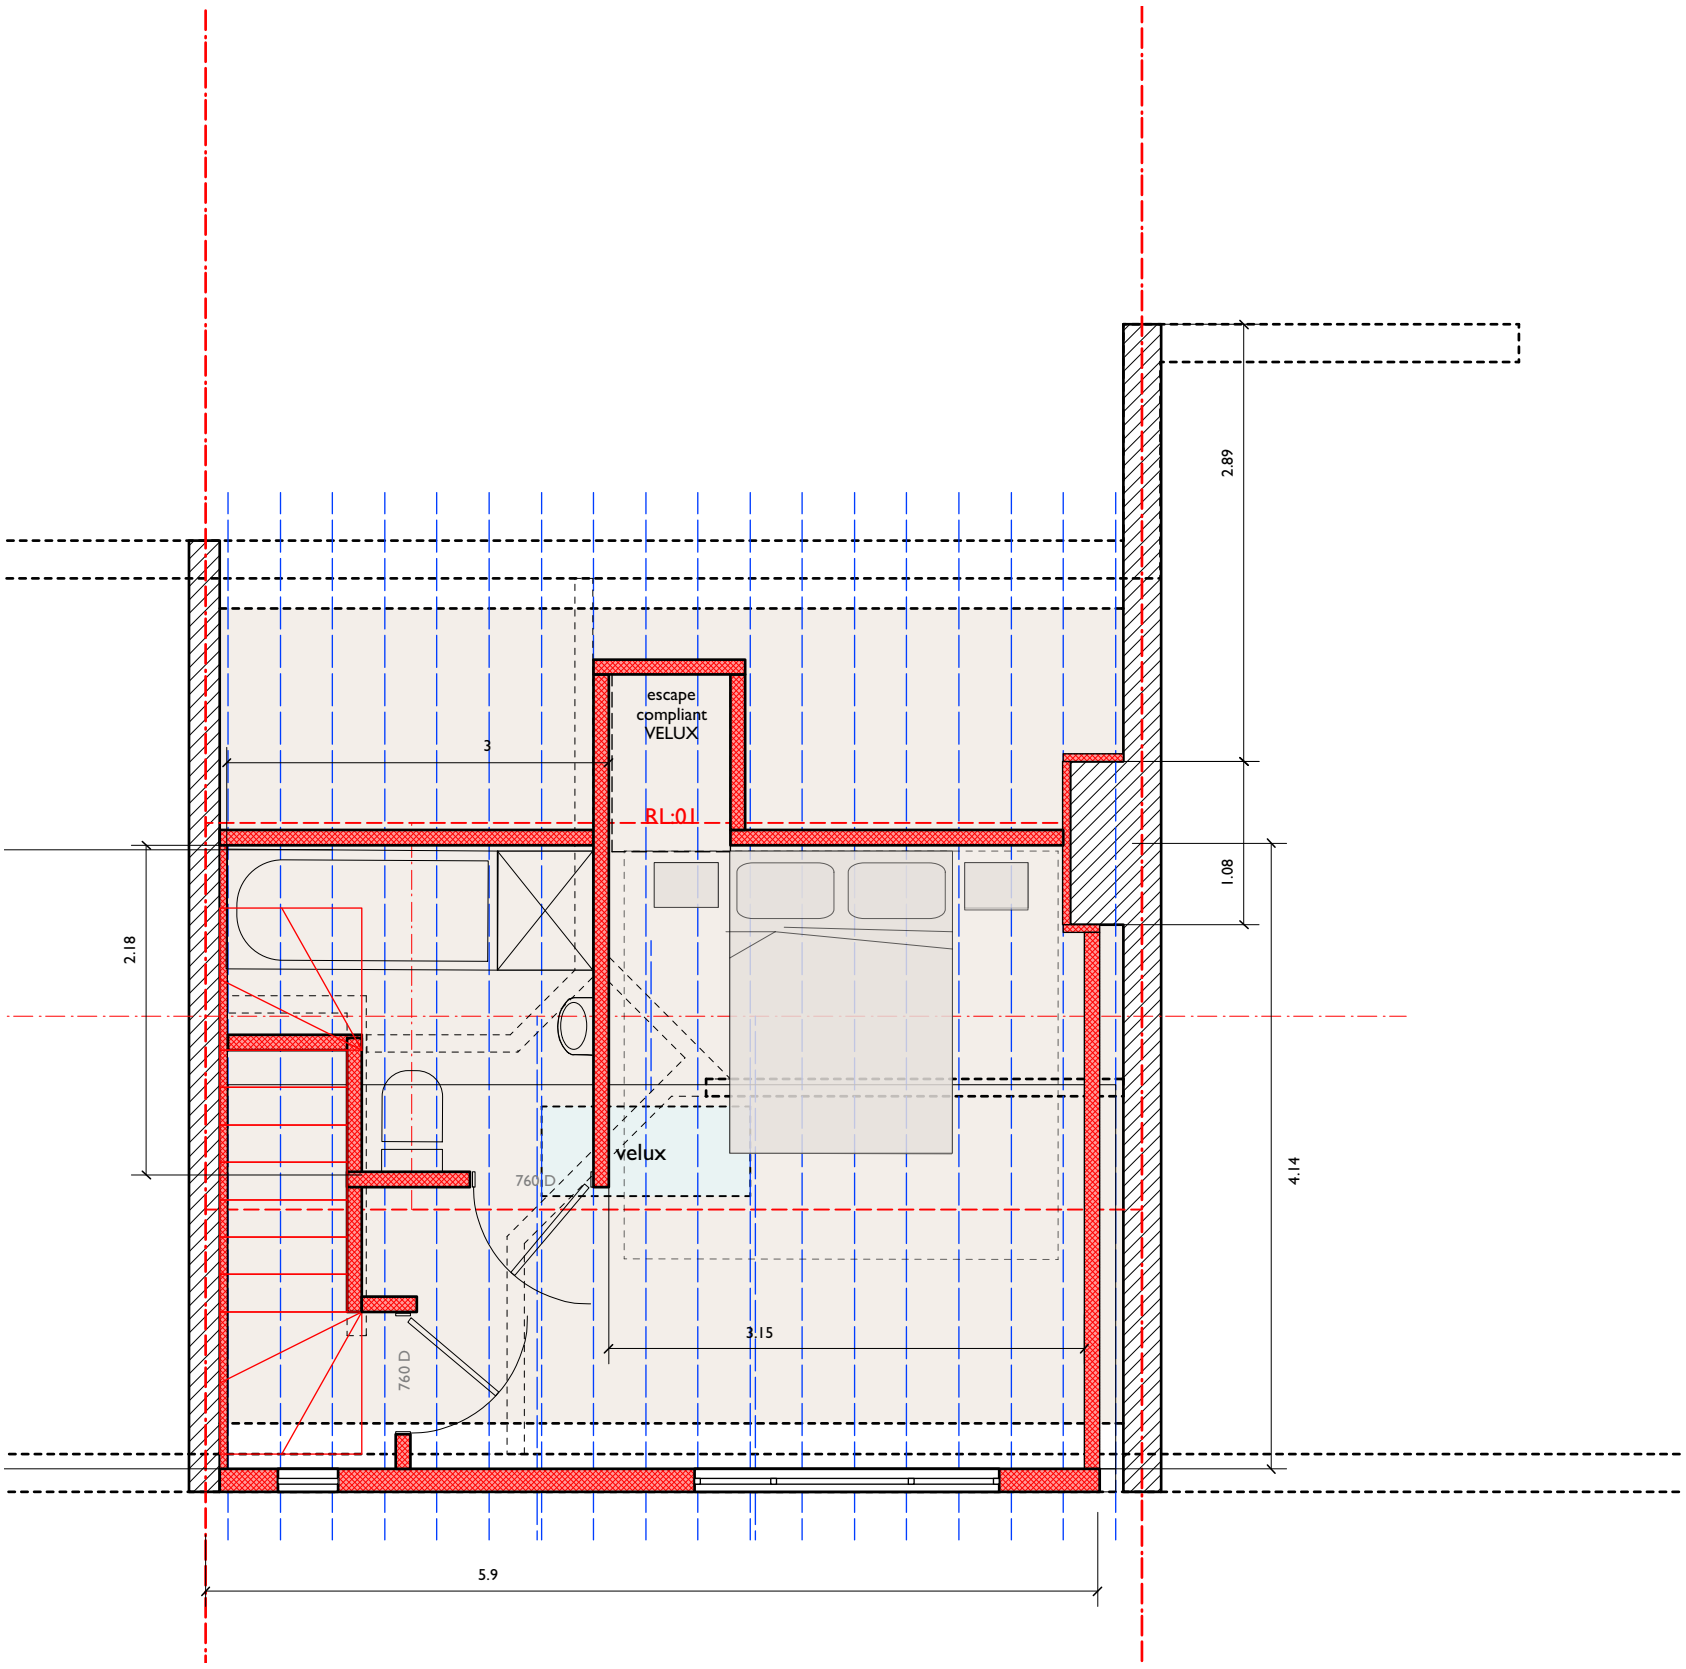

ACOUSTIC CONSTRUCTION

SURVEY DIMENSIONS

EXISTING:
MASONRY CONSTRUCTION

PROPOSED:
MASONRY CONSTRUCTION

TIMBER FRAME
CONSTRUCTION

STRUCTURAL TIMBERS

SETTING OUT

notes:

key:

revisions:
FIRST ISSUE: 31.03.2017
a: 28.08.2017

0 1 2 3 M

project + location:
43 Tower Road, Lancing BN15 9JR

client:
Dariusz Hajdecki

drawing status:
planning

drawing number:
nb017:013a

drawing scale:
1/50 @A3

drawing name:
attic floor: proposed

nb:architects+
UNIT FIVE level four south
new england house, new england street
Brighton, East Sussex, BN1 4GH
t :+44(0)1273 609603
mail@ nbarchitecture.com