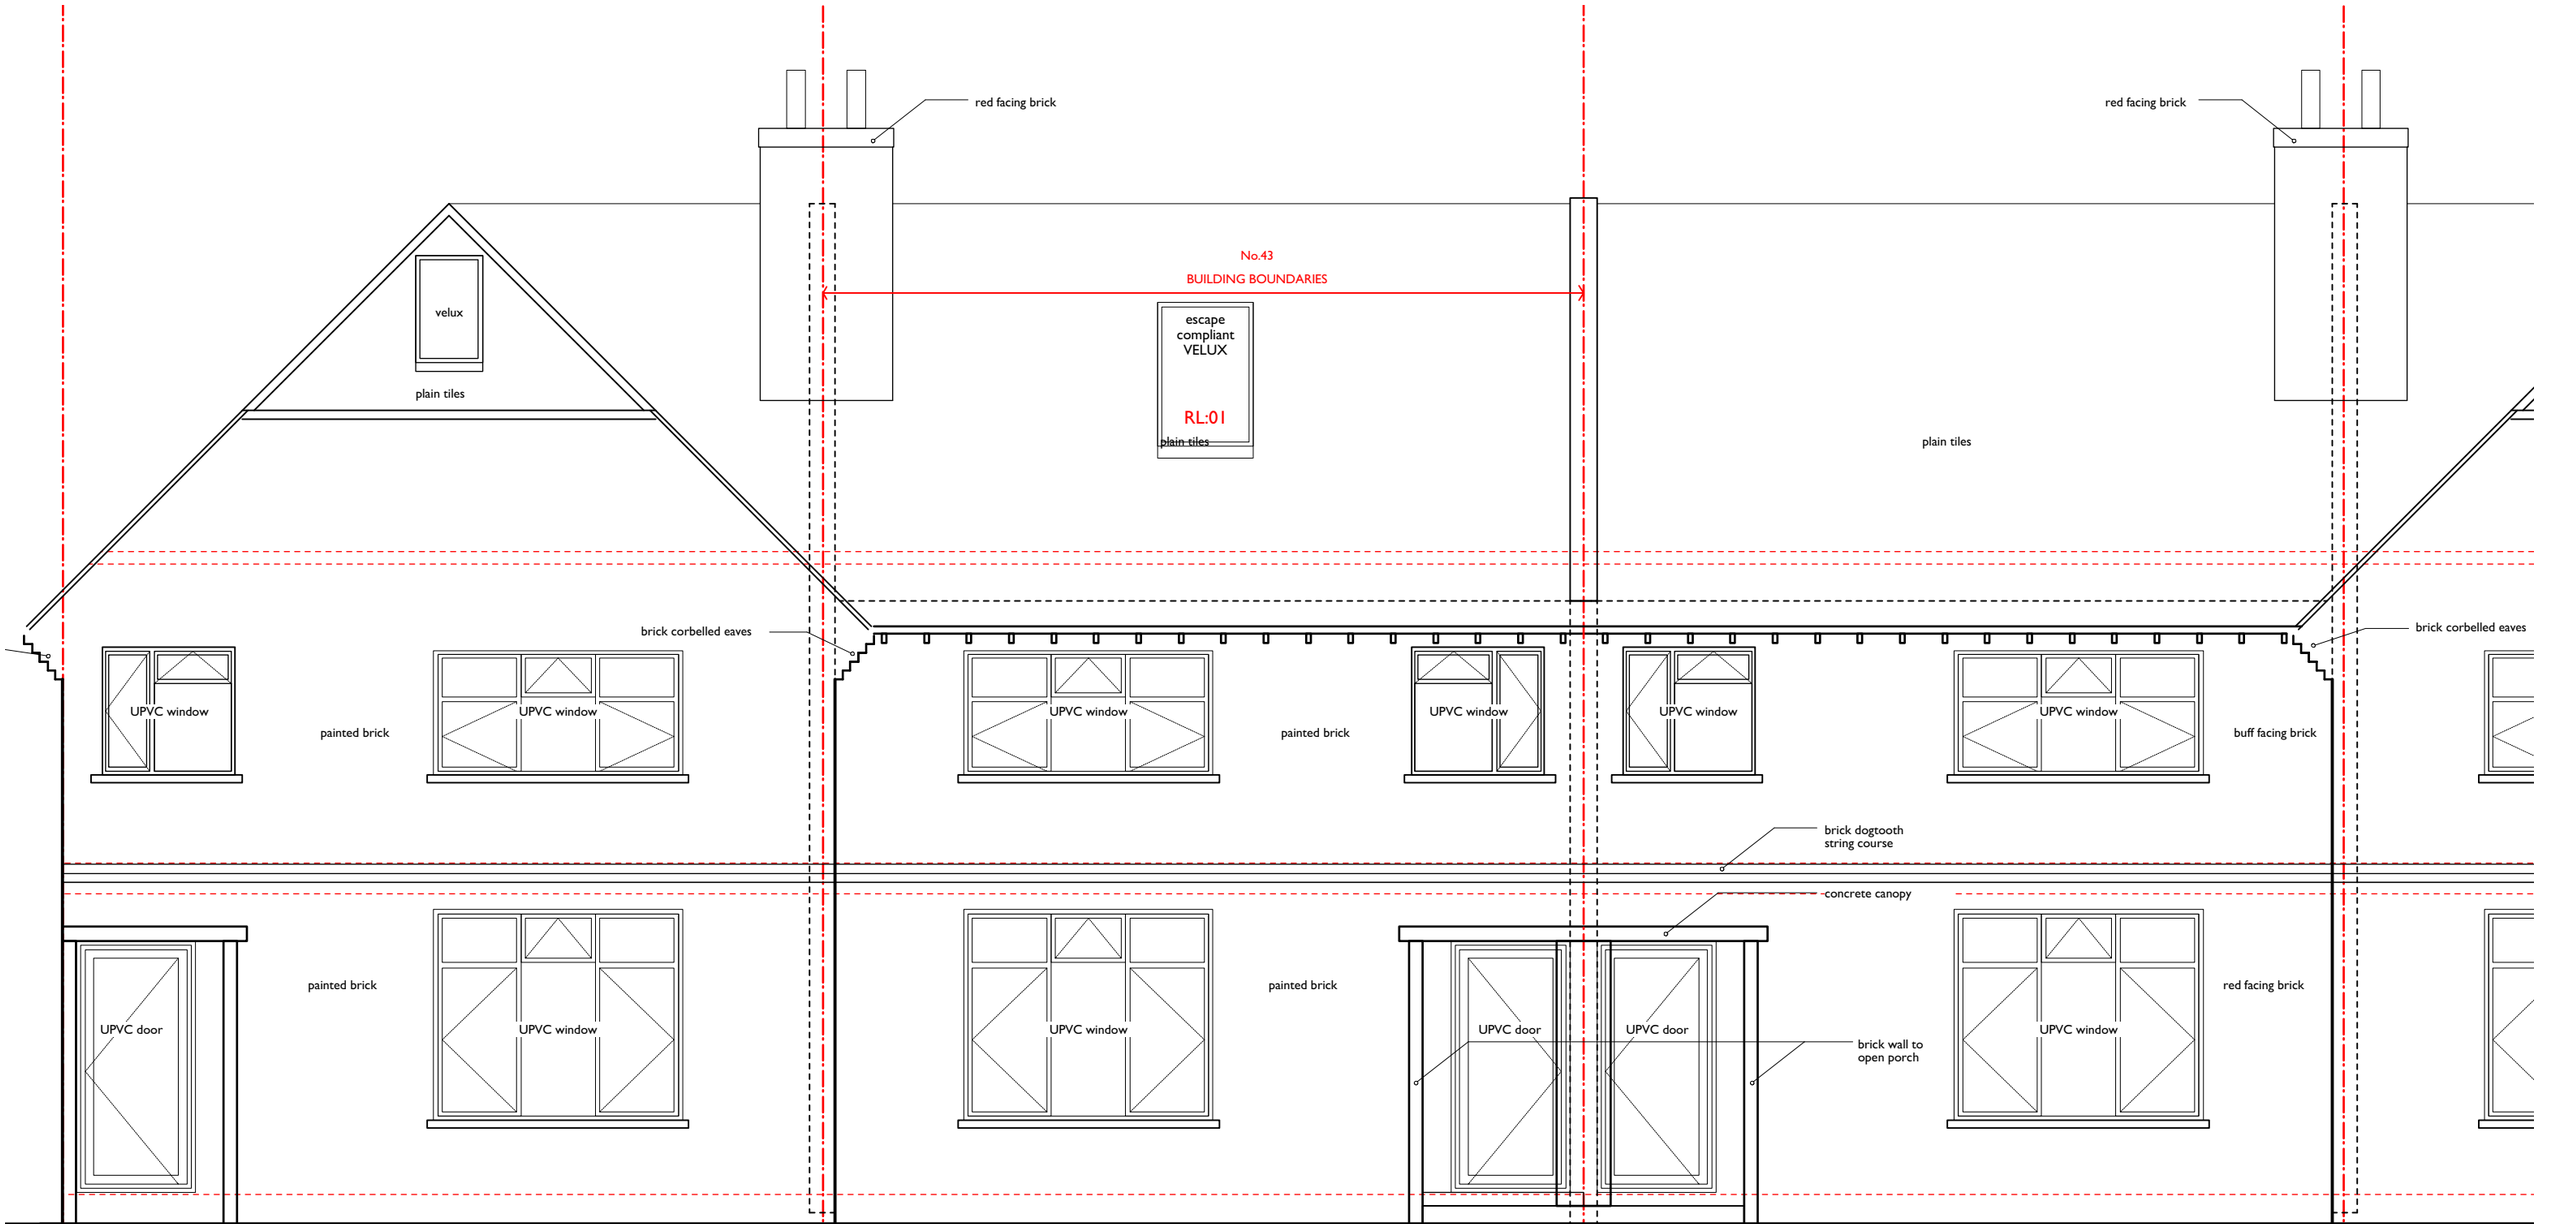

0 1 2 3 M

notes:

key:

revisions:
FIRST ISSUE:26.04. 2017

project + location:
43 Tower Road, Lancing BN15 9JR

drawing number:
nb017:014

drawing scale:
1/50 @A3

client:
Dariusz Hajdecki

drawing status:
planning

drawing name:
front elevation: proposed

nb:architects+
UNIT FIVE level four south
new england house, new england street
Brighton, East Sussex, BN1 4GH
t :+44(0)1273 609603
mail@ nbarchitecture.com

©