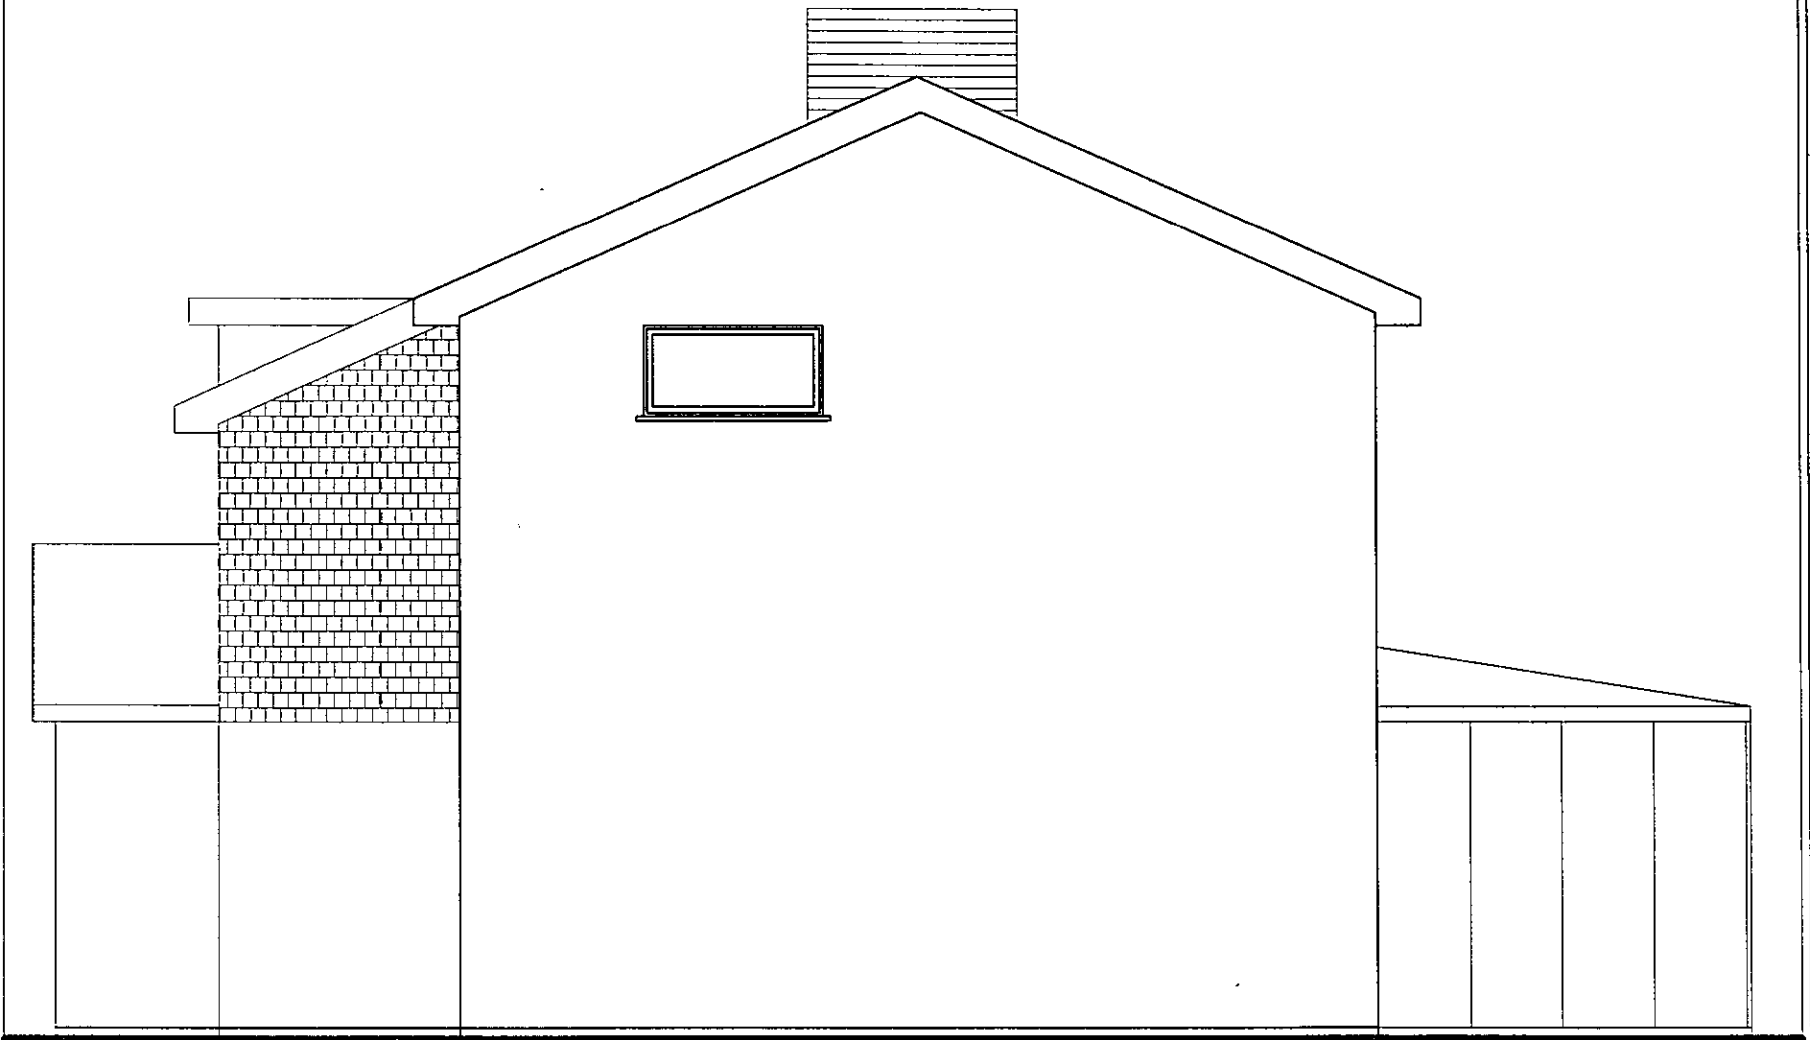


EXISTING EAST ELEVATION

HKDESIGN

Brookdale Station Road
Plumpton Green
East Sussex BN7 3BX
Tel: 01273 890581
Mob: 07787 563077
hands@vodafoneemail.co.uk

PROPOSED ALTERATIONS
177, OLD FORT ROAD
SHOREHAM BY SEA
WEST SUSSEX
BN43 5HL

PF AM DESJARLAIS

EXISTING
EAST ELEVATION

11.11 1:50	2149.02	A