
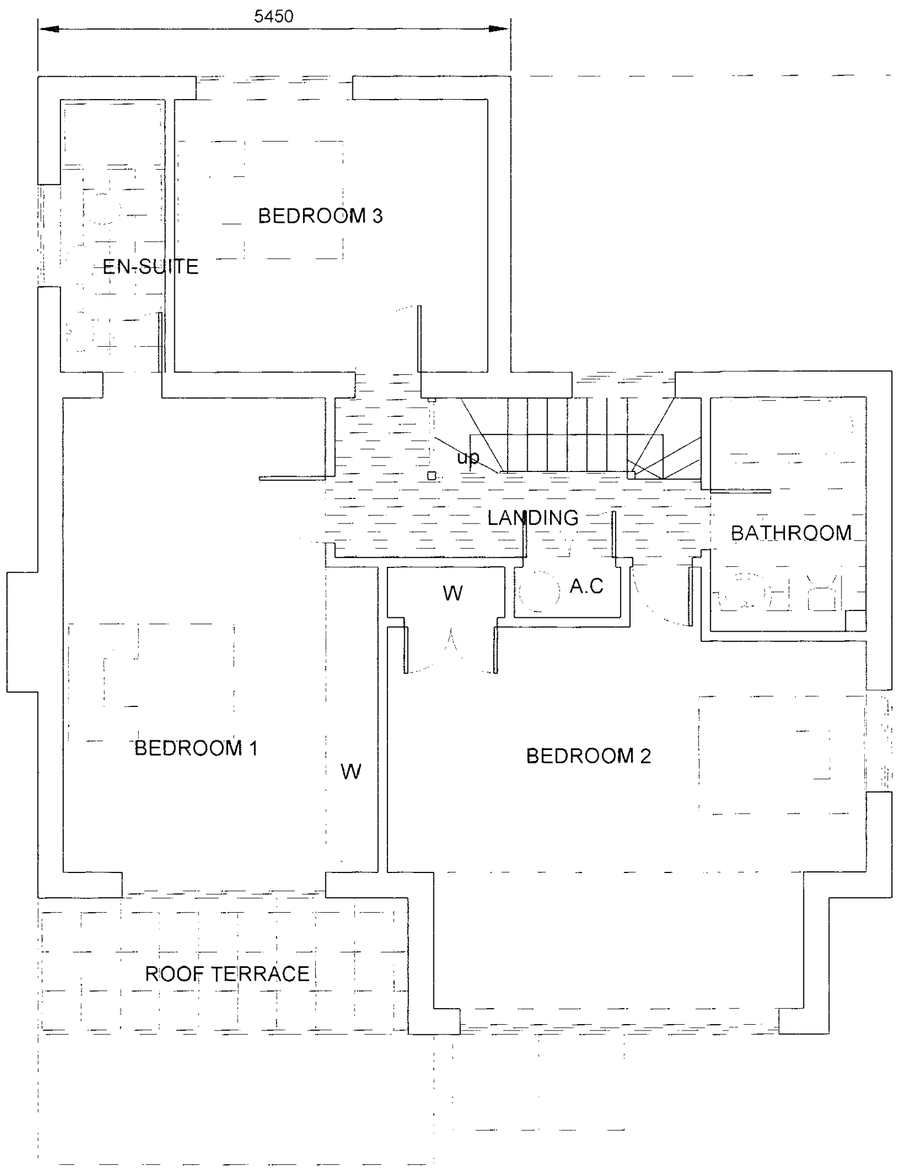


PROPOSED FIRST FLOOR PLAN

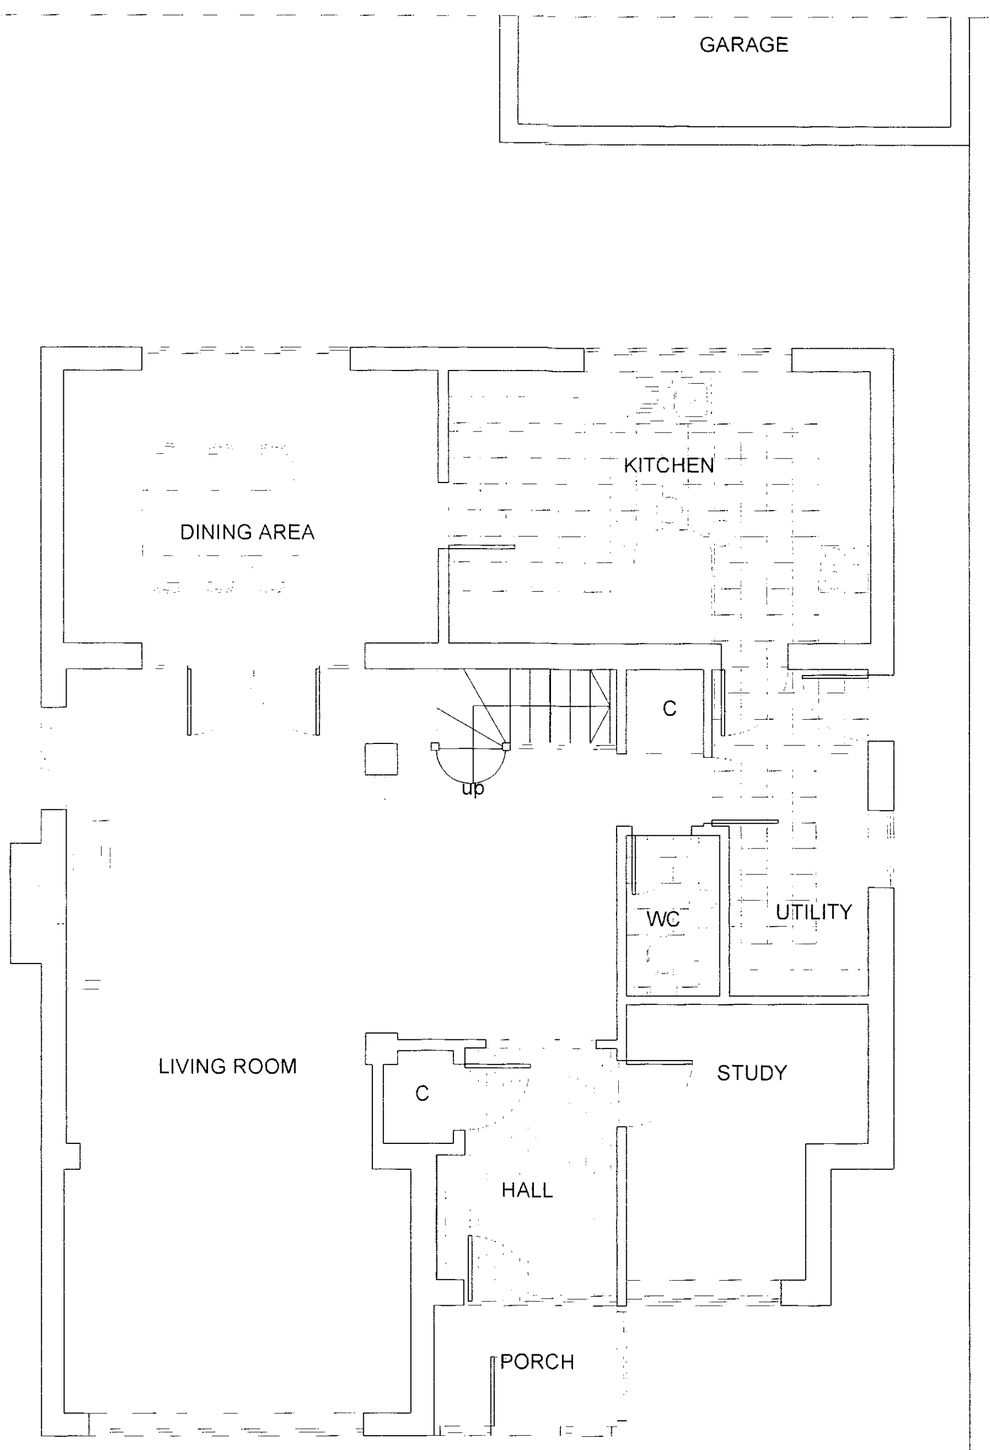

PROPOSED GROUND FLOOR PLAN

HKDESIGN

Brookdale Station Road
Plumpton Green East Sussex
BN7 3BX
Tel: 01273 890581
Mob: 07787 563077
hands@vodafoneemail.co.uk

Rev C Feb 24th 2012
Annotation to floor plans corrected.

Rev B January 31st 2012
Rear extension reduced in size at FF level.
Front roof terrace reduced in depth and with obscure sight screen added
Internal GF alterations to suit above amendments.

Rev A January 4th 2012
first floor window to bed 3 on North elevation reduced in size.
High level windows to habitable rooms to be fixed and fitted with obscure glass
High level windows to bathrooms to be fitted with obscure glass.

PROPOSED ALTERATIONS
177, OLD FORT ROAD
SHOREHAM BY SEA
WEST SUSSEX
BN43 5HL

PF & AM DESJARLAIS

PROPOSED
FLOOR PLANS

11.11
1:50
2149.03C