Copyright reserved.
This drawing may only be used for the client and location specified in the title block. It may not be copied or disclosed to any other third party.
1. The works shown have been drawn for submission to the local planning authority and are not to be used for construction.
2. No works shall commence until planning approval has been given by the local authority.
3. No works to commence without either full plans building control approval or a building notice served with the local authority.
4. The dimensions indicated are approximate and subject to site checks by the contractor prior to commencement.
5. I accept no responsibility for any unknown factors which either preclude the works from construction or add additional costs, ie location of public sewers and underground services, abnormal foundation designs, due to trees, ground conditions or any underground structure or obstruction.

Notes

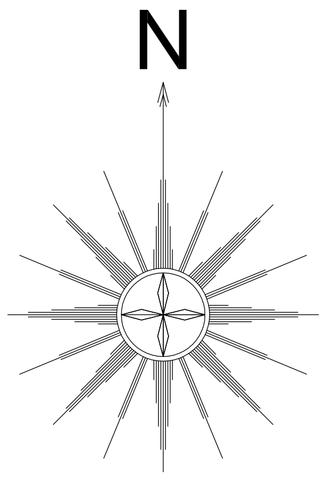

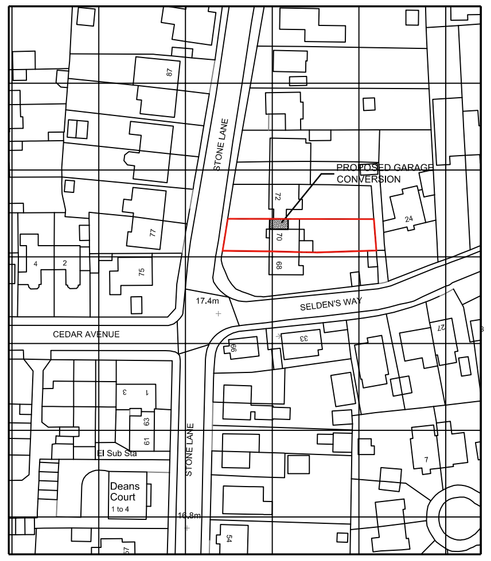

LOCATION PLAN 1:250

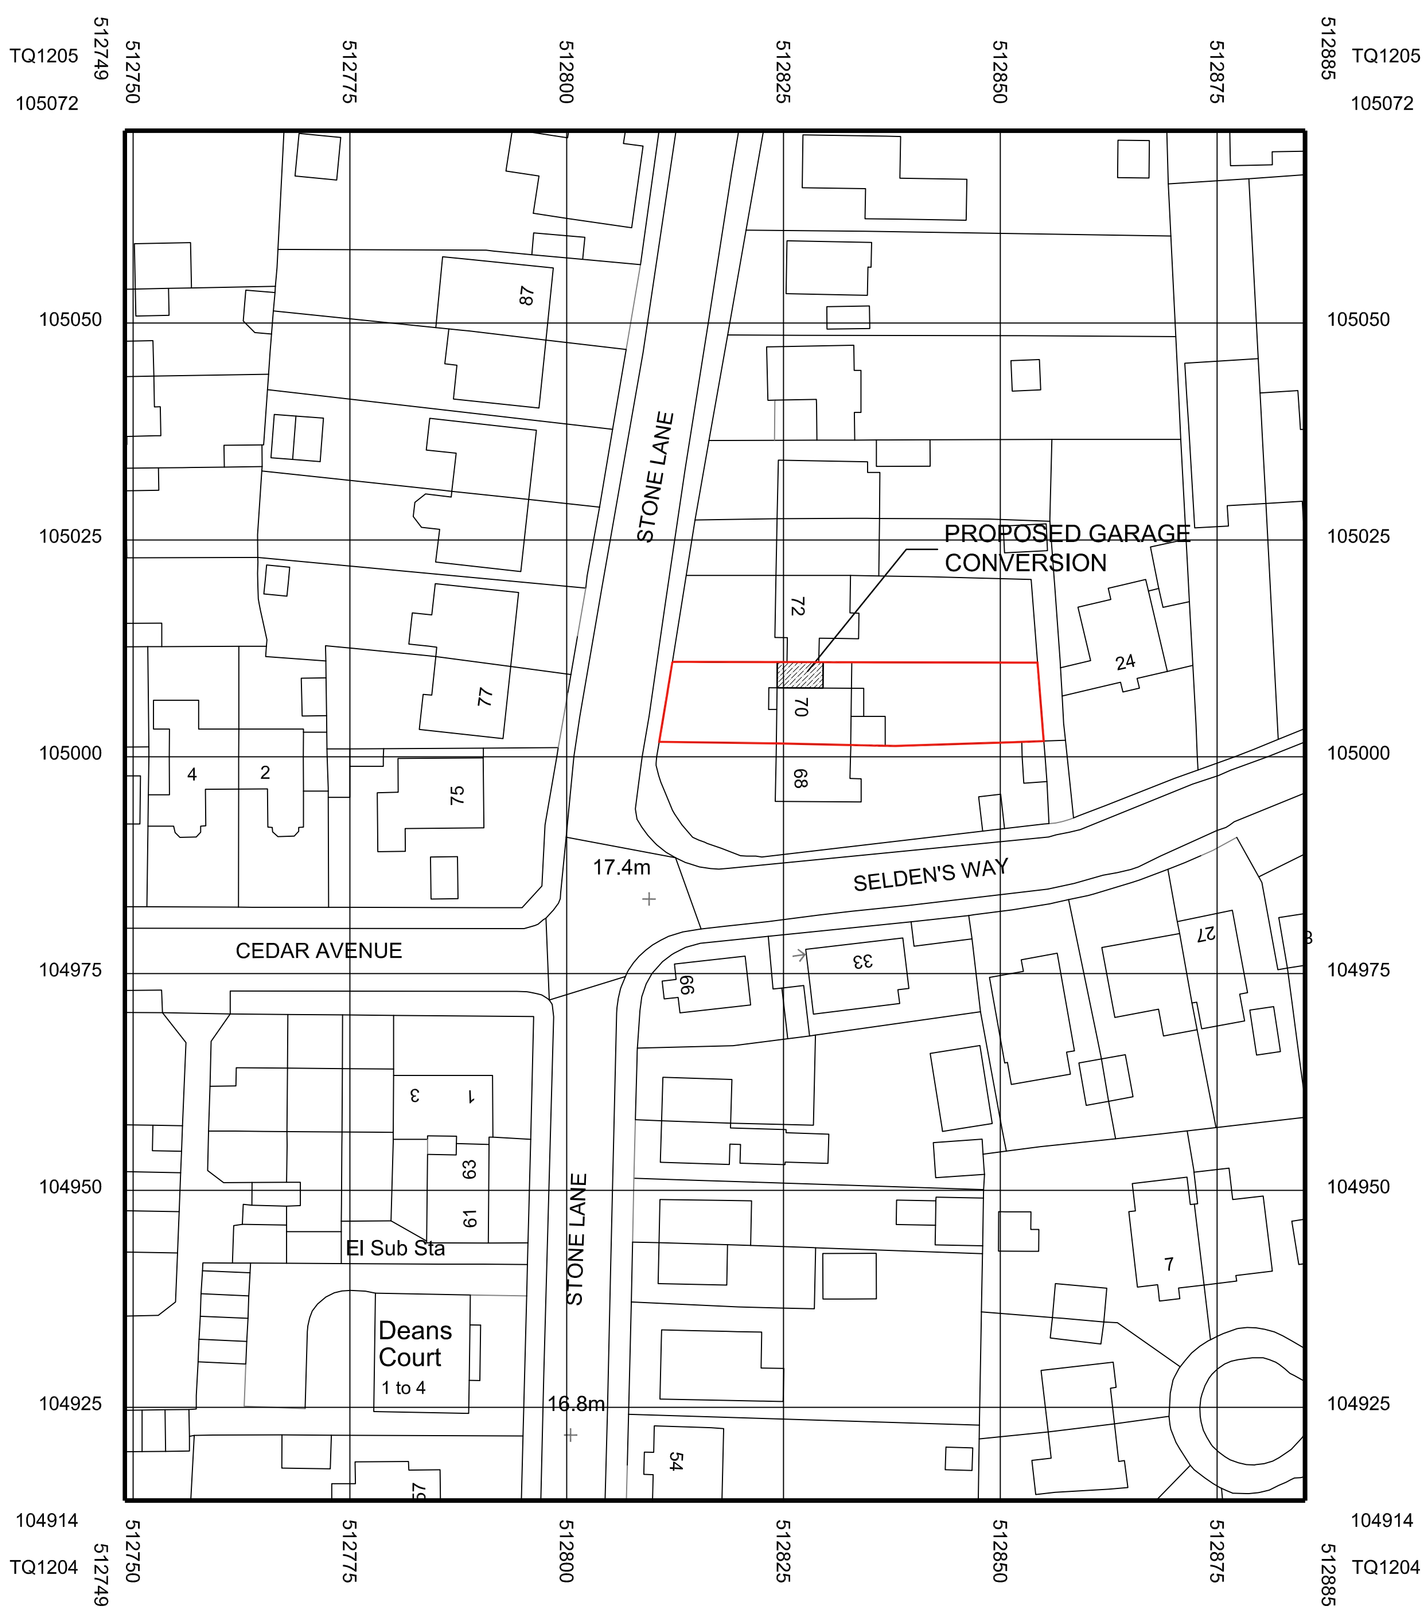

SITE PLAN 1:500



BLOCK PLAN 1:200

REV	DESCRIPTION	DATE
-	INITIAL APPLICATION	20-06-23

CLIENT
MR M CHRISTENSEN & MISS S BRIGGS

PROJECT
PROPOSED GARAGE CONVERSION WITH INCREASED ROOF HEIGHT AT 70 STONE LANE, WORTHING, WEST SUSSEX, BN13 2BG

DRAWING
LOCATION PLAN, SITE PLAN & BLOCK PLAN

STATUS
APPLICATION

SCALE	DATE	DRG No	REVISION
1:1250 1:500 1:200	JUNE 2023	3371/10	-