Garden Room, 35 St Michaels Road

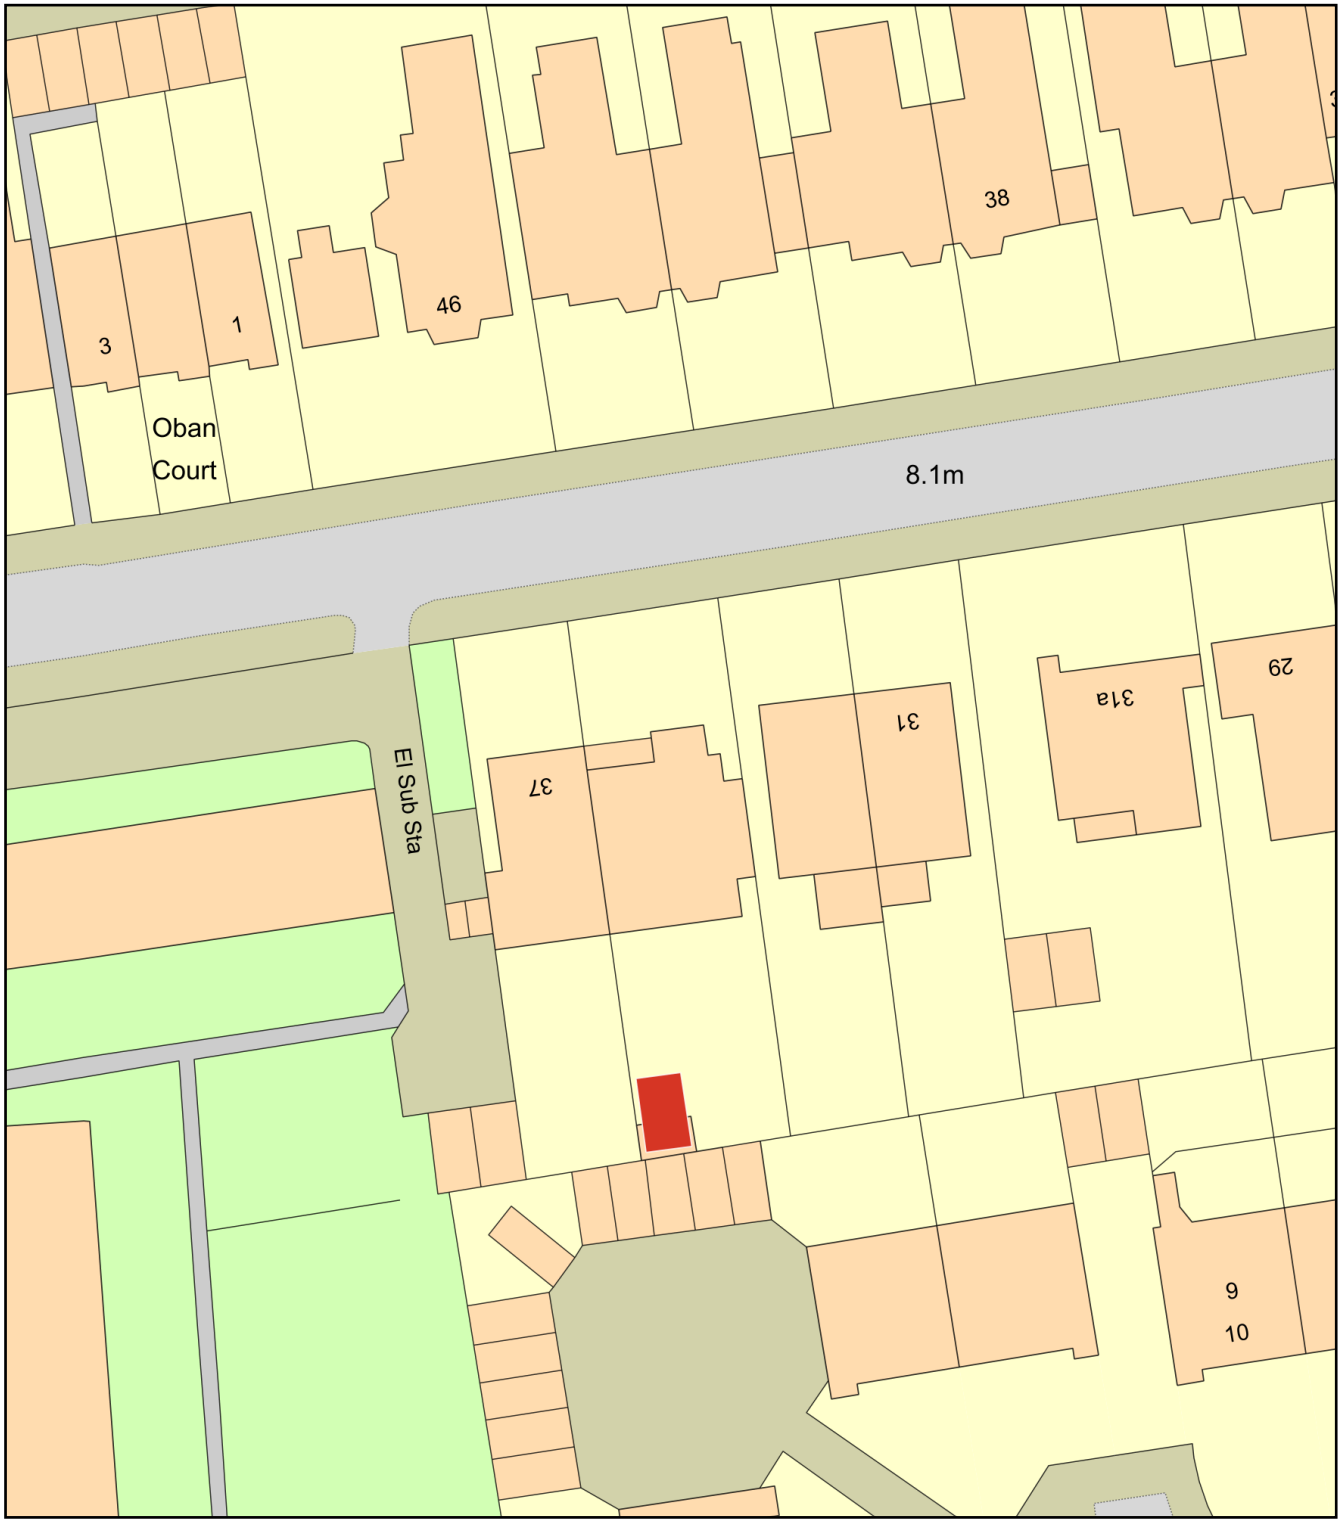

0 20
Metres

N

ReQuestaPlan

Plan Produced for: Timothy Blake

Date Produced: 20 Jun 2023

Plan Reference Number: TQRQM23171101322465

Scale: 1:500 @ A4

© Crown copyright and database rights 2023 OS 100042766