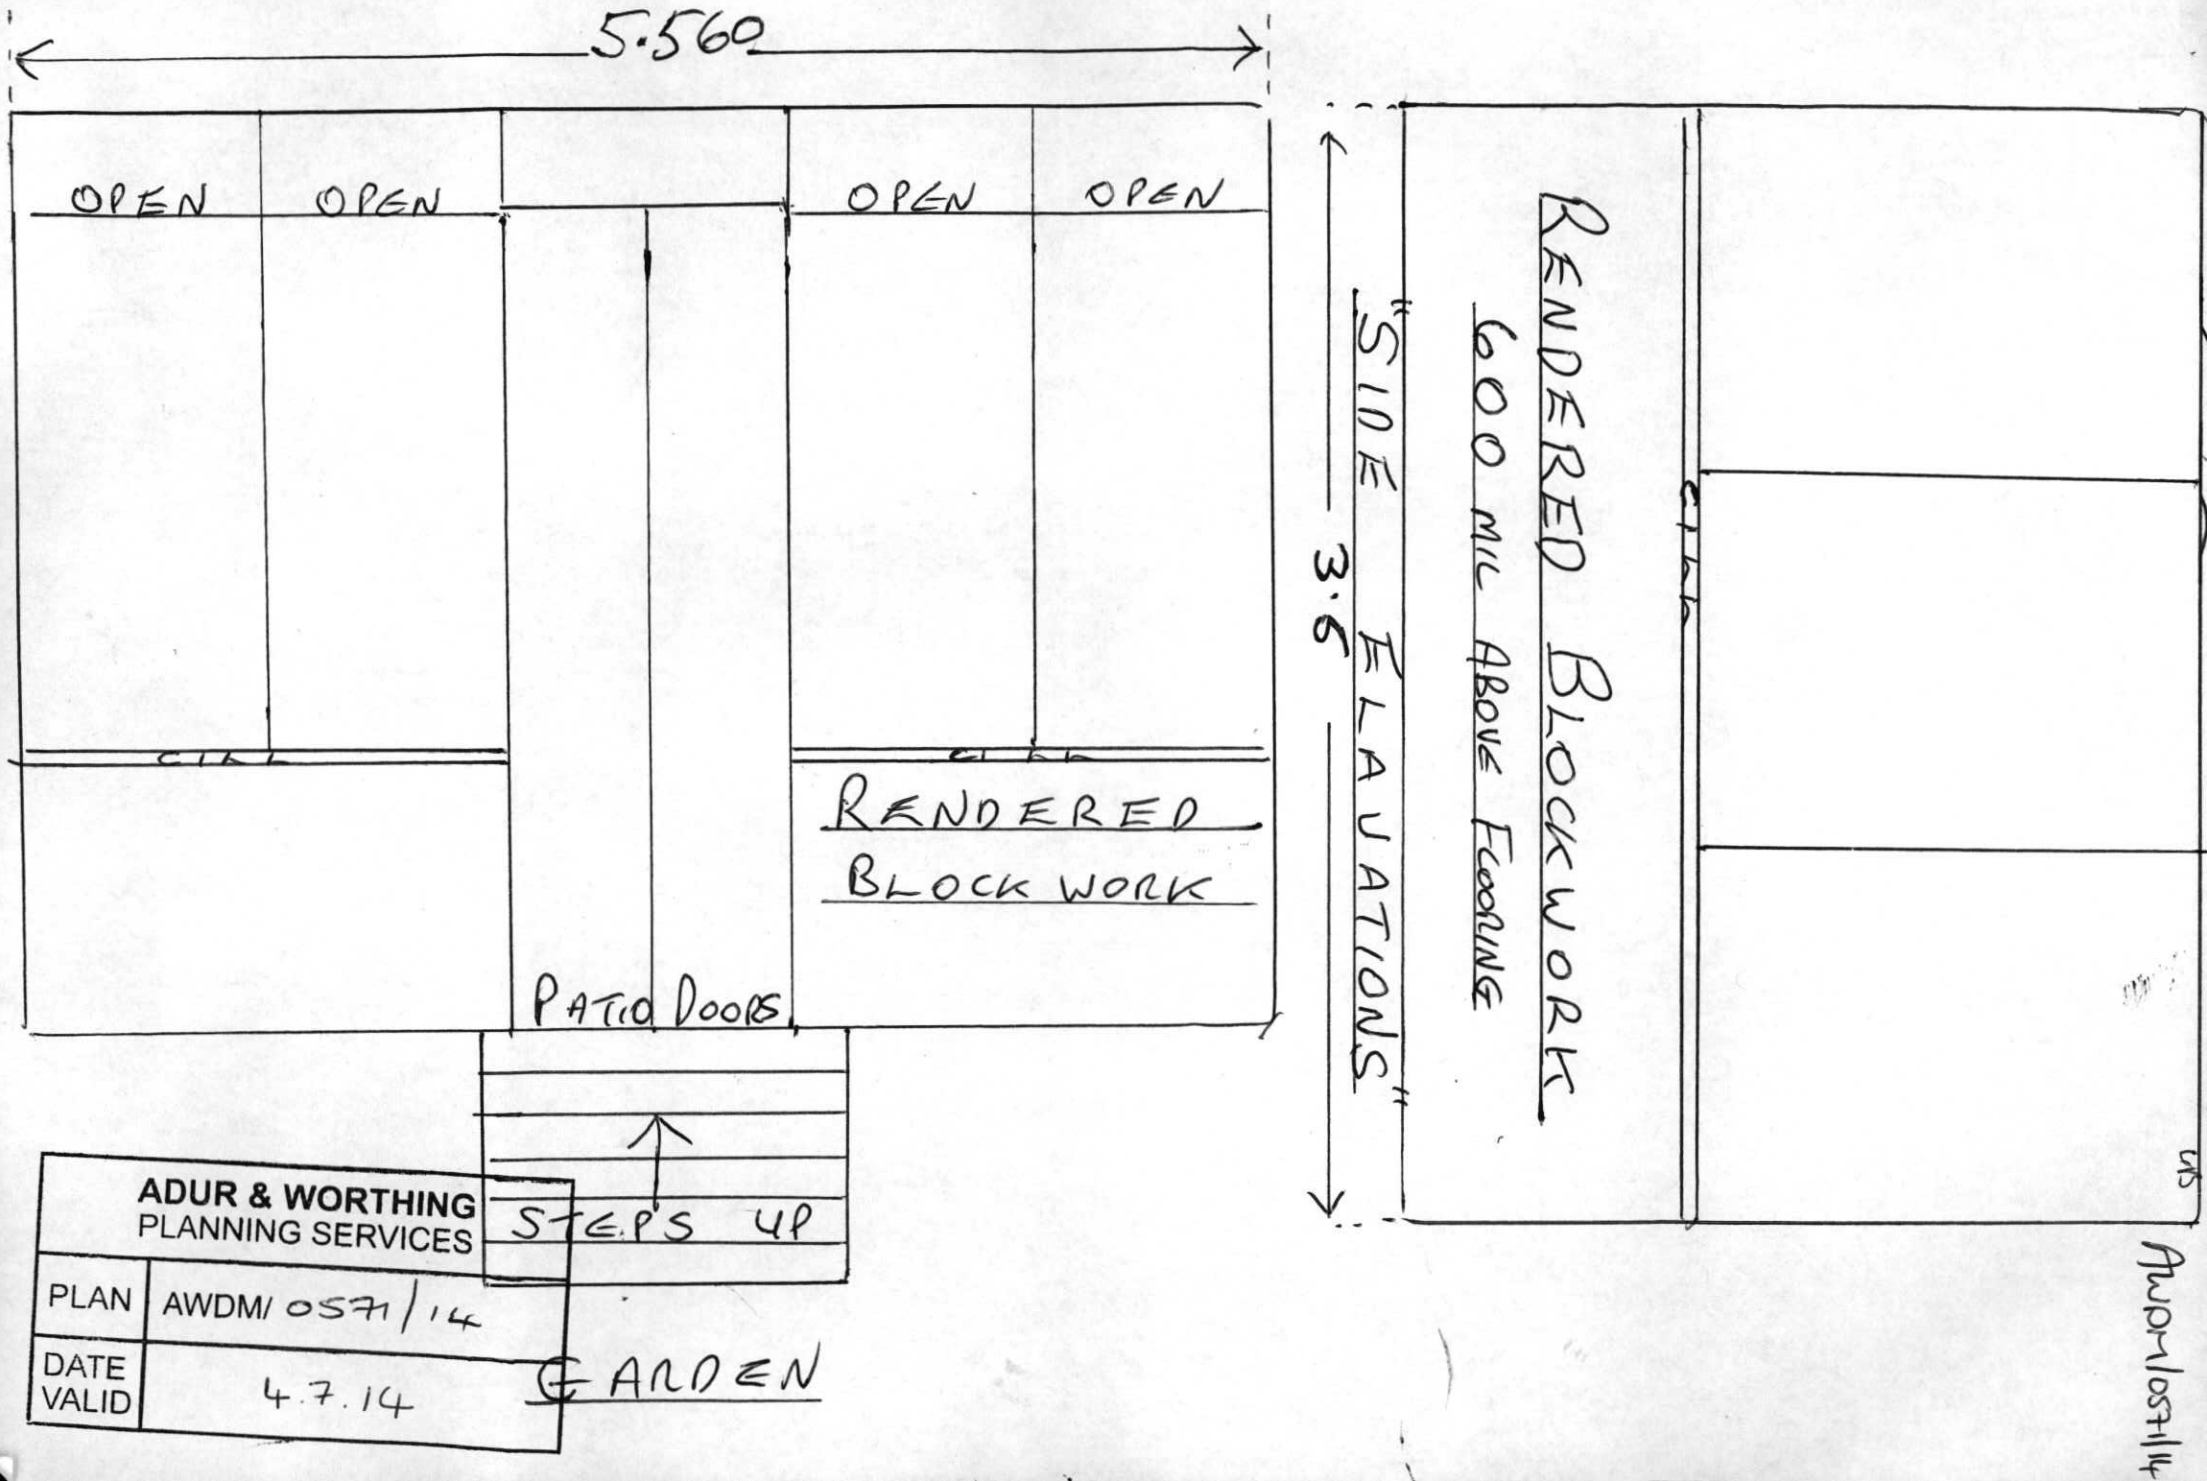

5.560
OPEN
OPEN
OPEN
OPEN
RENDERED
BLOCK WORK
PATIO DOORS
STEPS UP
GARDEN
3.6
SIDE ELEVATIONS
RENDERED BLOCKWORK
600 mic ABOVE FLOORING
ADUR & WORTHING
PLANNING SERVICES
PLAN
AWDM/0571/14
DATE VALID
4.7.14
AWDM/0571/14