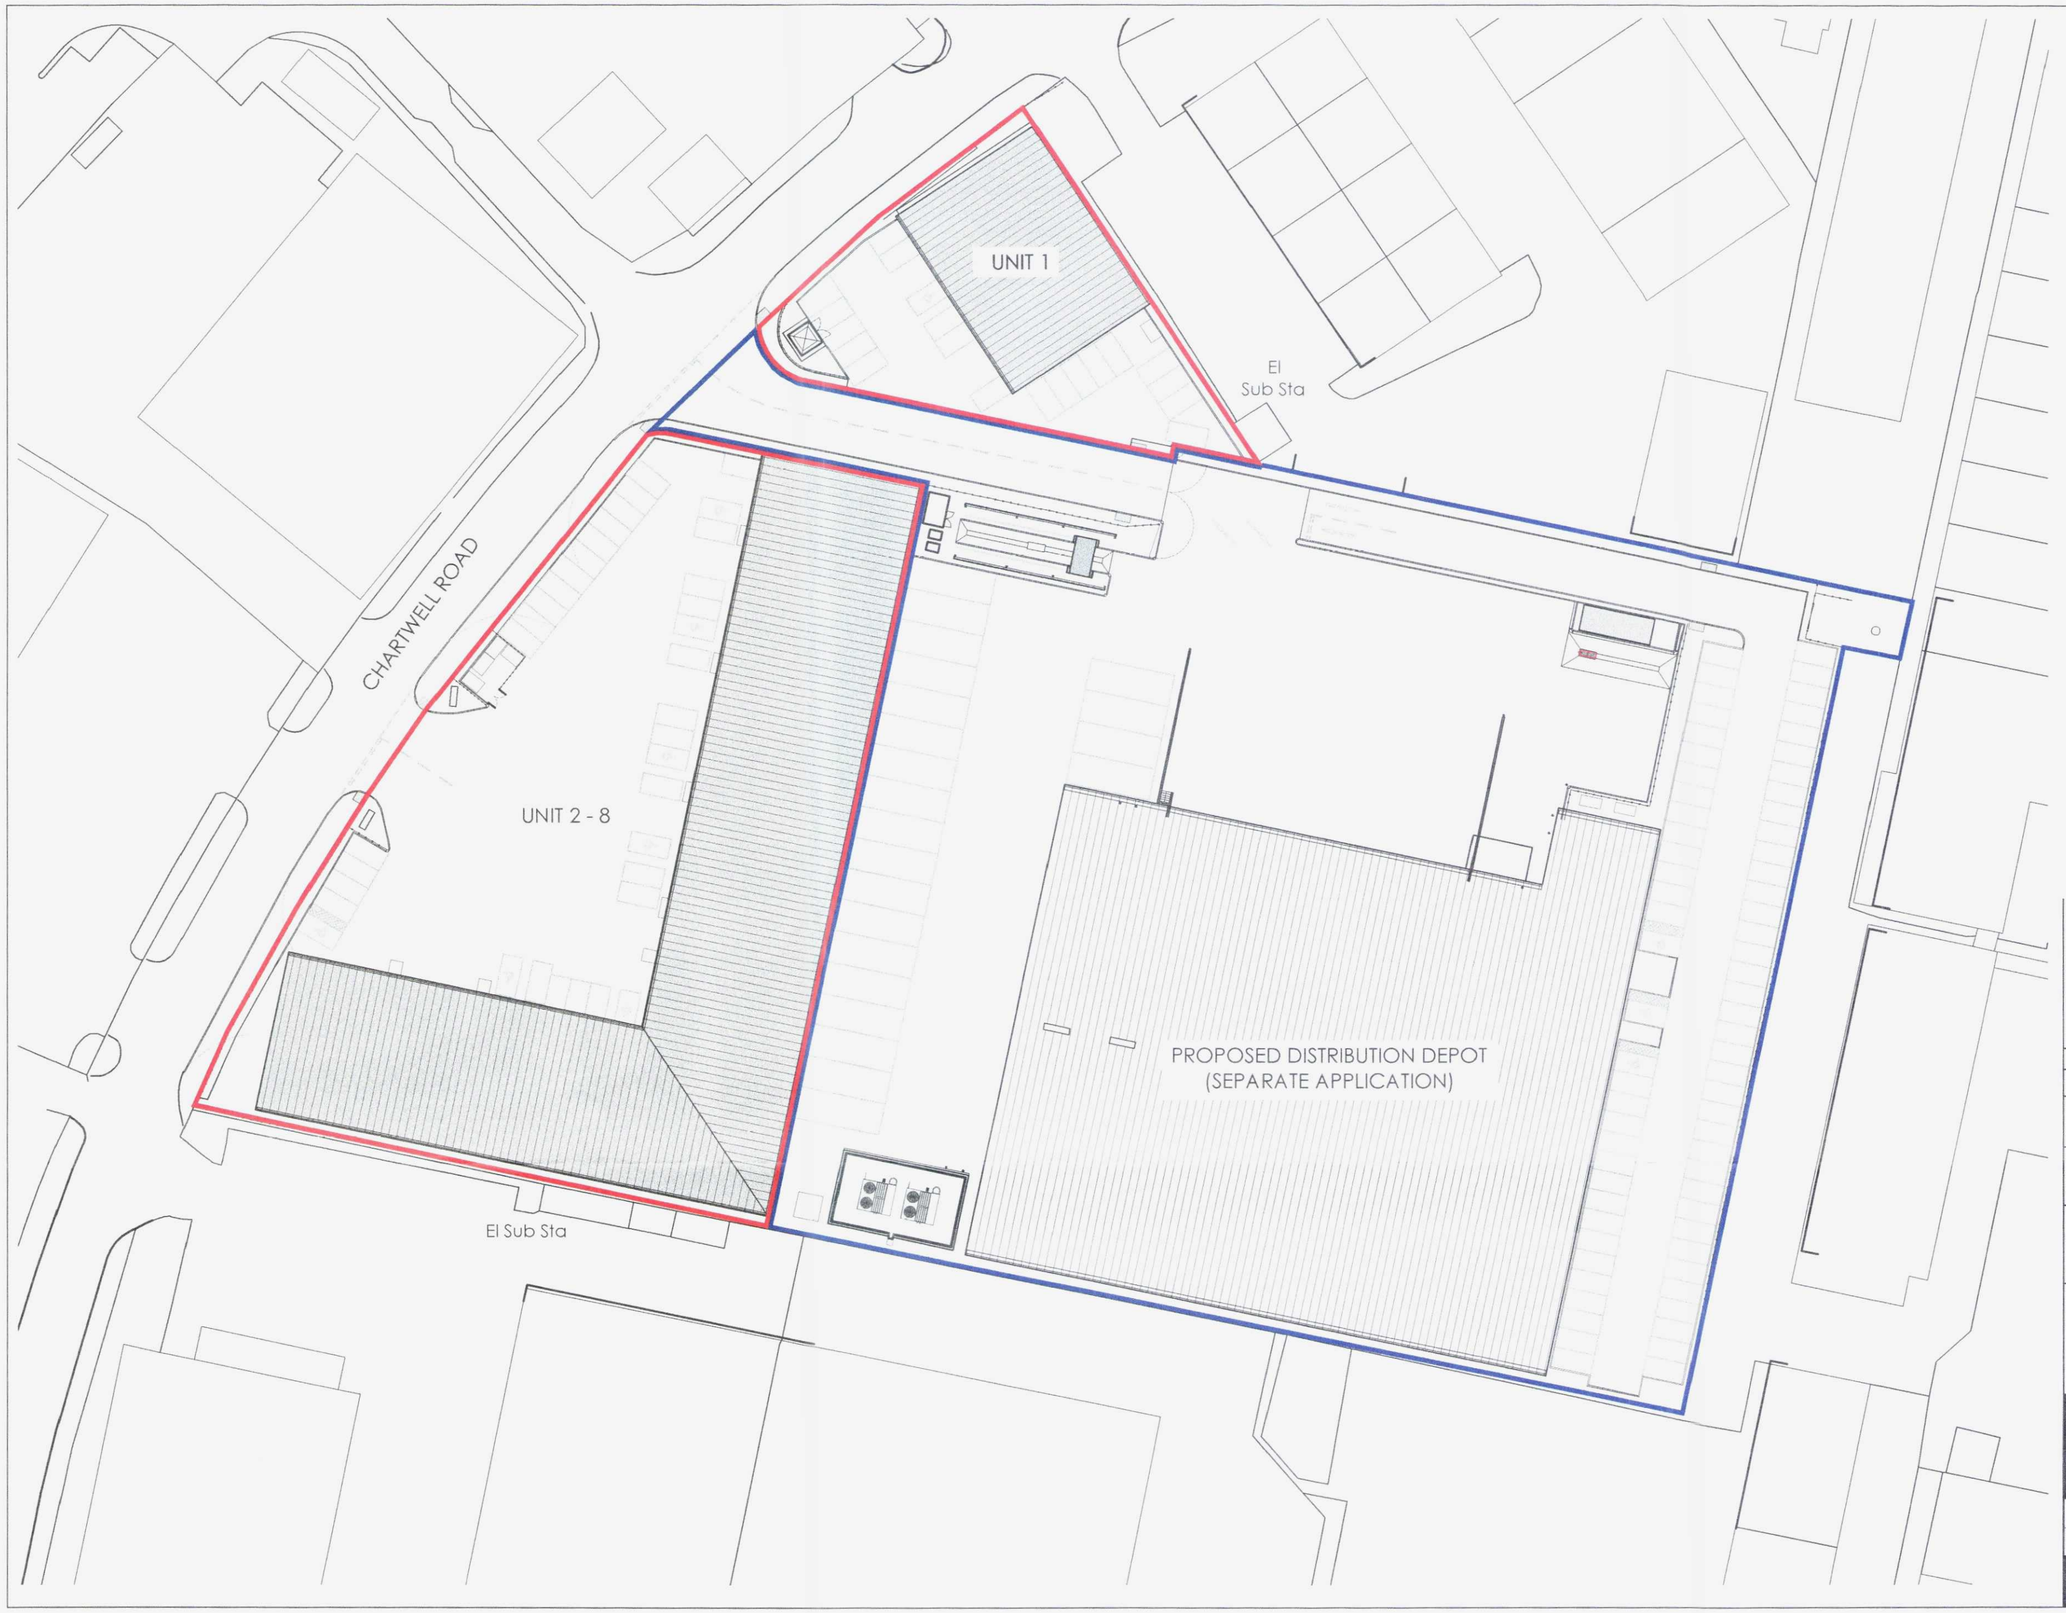


ADUR & WORTHING
PLANNING SERVICES
PLAN AWDM/0620/15
DATE VALID 24 APR 2015

Rev	By	Date	Details
Revisions			

Status
PLANNING

Client
GRALAW

Project
32 CHARTWELL ROAD, LANCING
LIGHT INDUSTRIAL UNITS

Drawing title
Site Location Plan

Fives Court, The Crescent
Abbots Langley, Herts WD5 0DR
t : 01923 260555 e: info@kmgp.com
KMG partnership
engineering : architecture : infrastructure

Scale	1:500 UNO	Drawn	AE	Checked	KM
Sheet size	A2	Date	April 2015	Passed	KM
Drawing No.	4337-100	Rev.	-		