DO NOT SCALE FROM THIS DRAWING

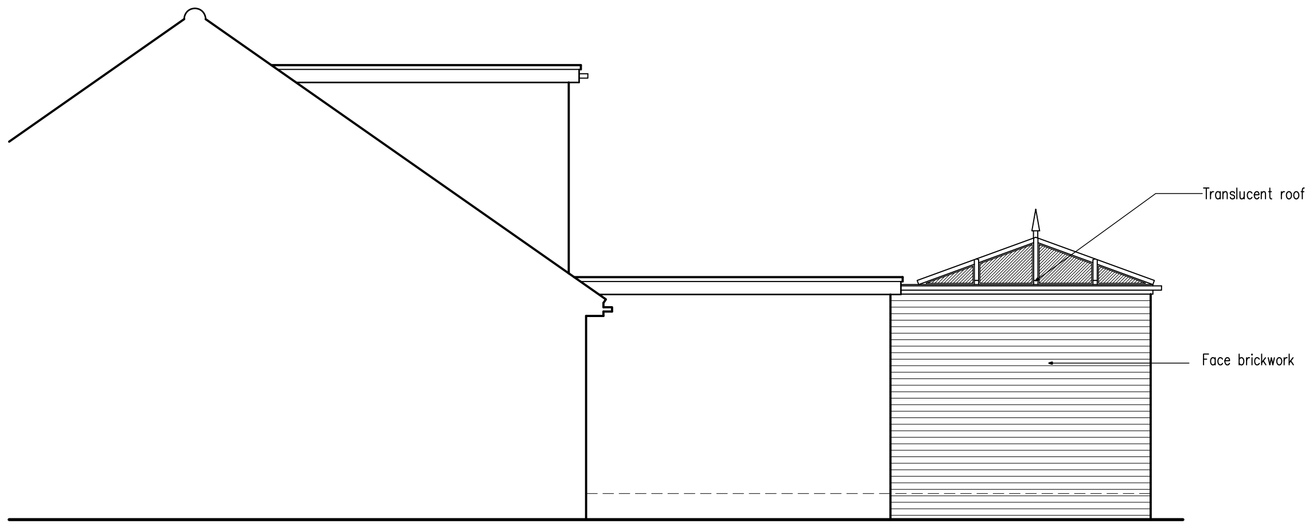

North Elevation

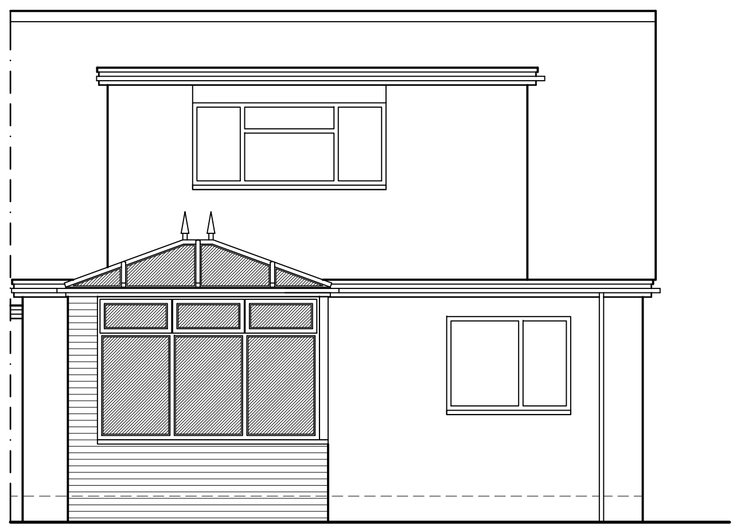

West Elevation

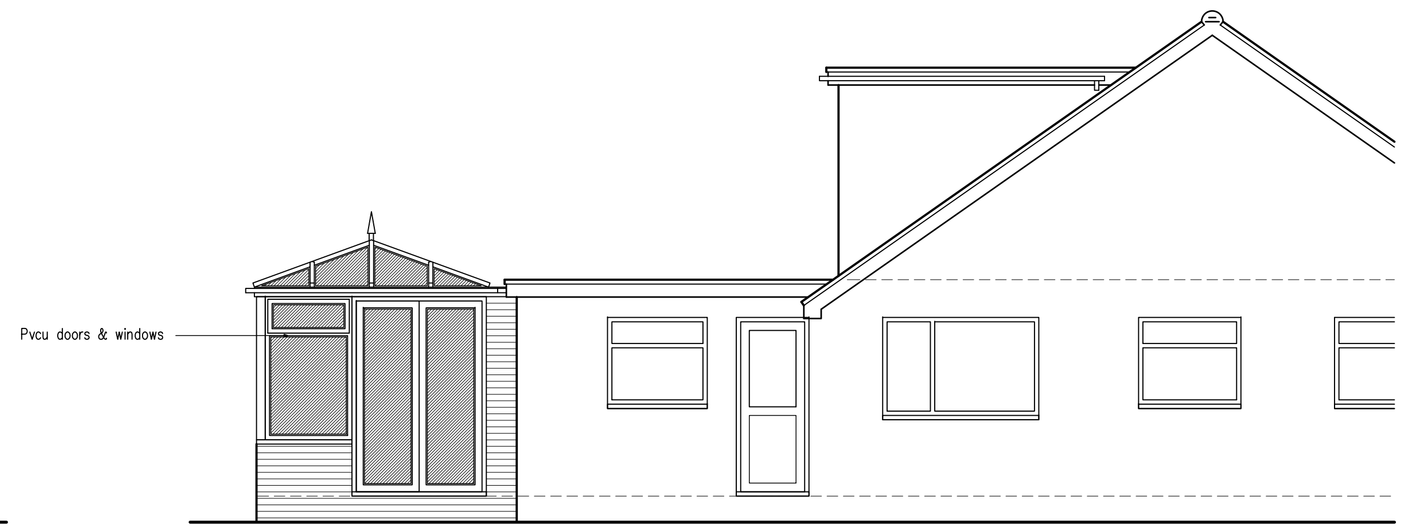

South Elevation

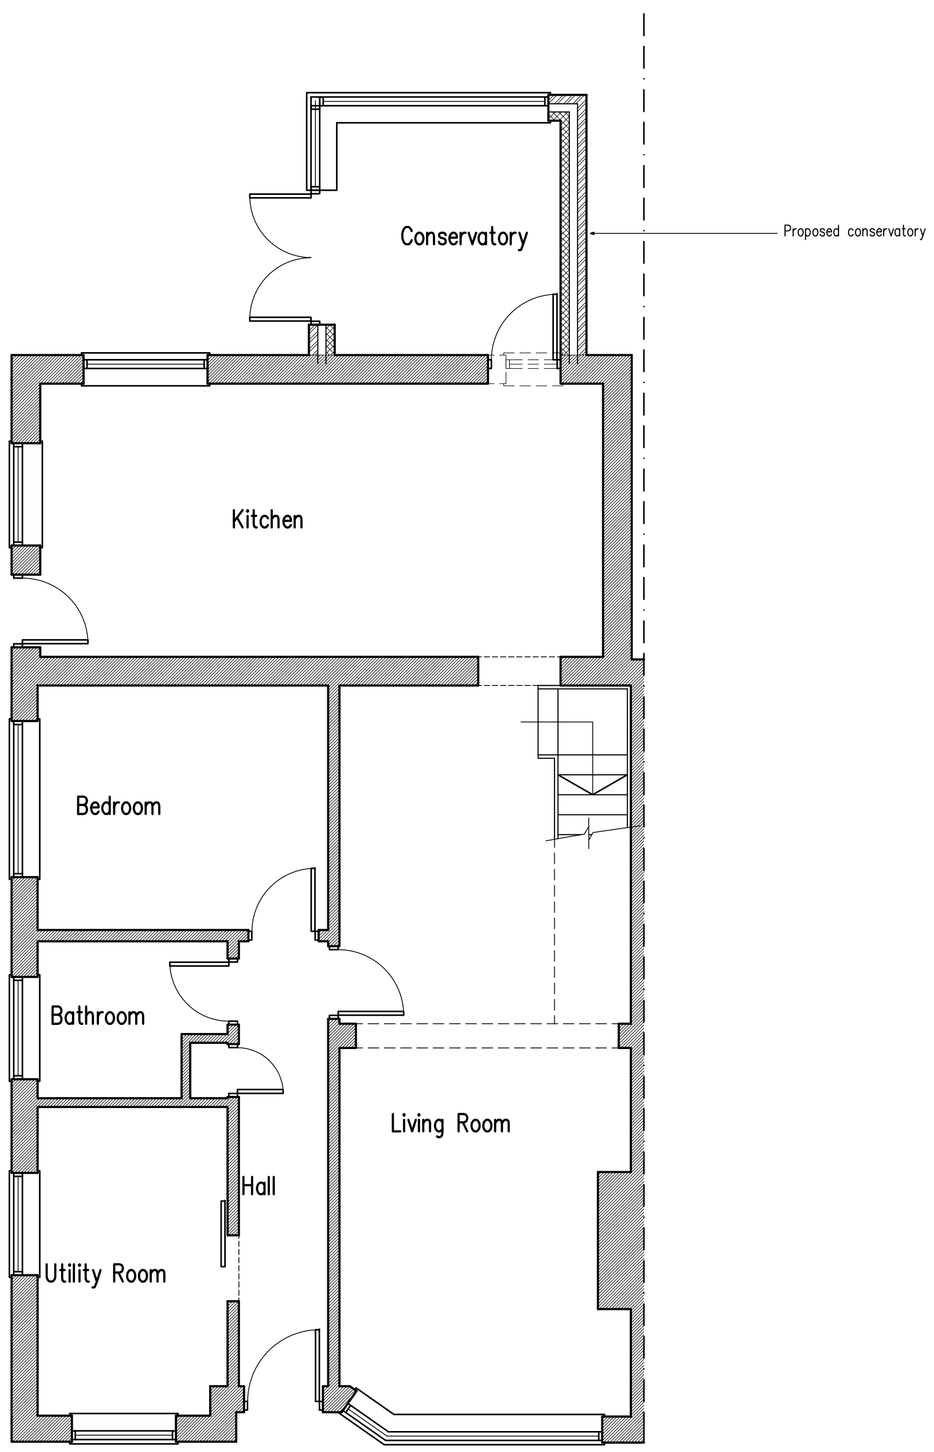

Ground Floor Plan

1m 2m 3m 4m 5m 6m 7m 8m 9m 10m
1:50 Scale Bar

A	19.02.19	Updated to suit planner's comments

Proposed Conservatory At: 23 Bramber Close, Sompting, Lancing, West Sussex BN15 0JA

rja Planning & Building Consultants Ltd.
1st Floor
10 High Street
Shoreham-By-Sea
West Sussex BN43 5DA
t: 01273 467297 mob: 07971 375739
e: rex@rjapbc.co.uk web: www.rjapbc.co.uk

Chartered Institute of Architectural Technologists

PROJECT: 23 Bramber Close, Sompting, Lancing, West Sussex
DRAWING TITLE: Proposed Floor Plans & Elevations
CLIENT: Mr & Mrs Wilson
DWG NO: 19721–02
REVISION: A
SCALE: 1:50 @ A1
DATE: 14.1.2019
DRAWN: rex