0 0.5 1 2 3 4 5 6 7 8 9 10

SCALE 1:50

03/2/13

- 3 APR 2013

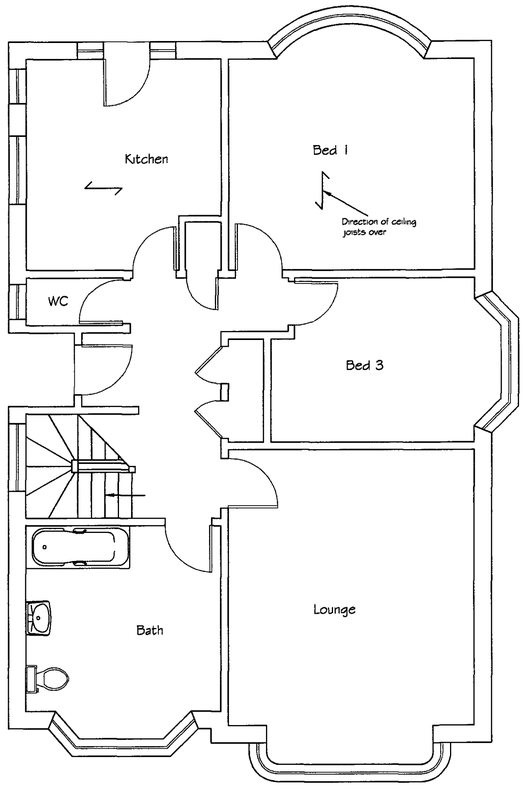

Existing Ground Floor Plan

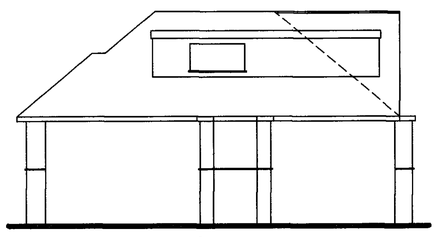

Existing Side Elevation

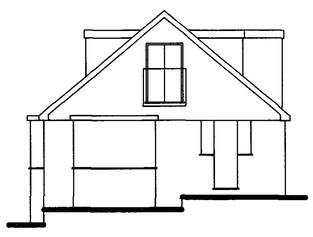

Existing Rear Elevation

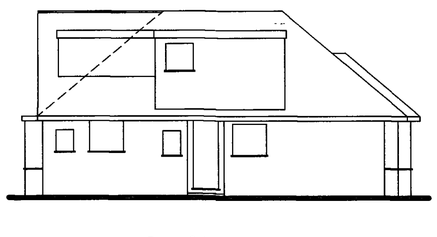

Existing Side Elevation

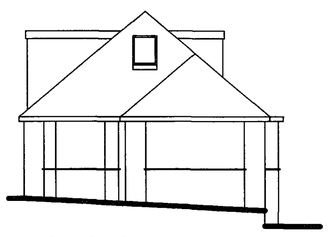

Existing Front Elevation

0 0.5 1 2 3 4 5 6 7 8 9 10

SCALE 1:100

Tony Rogers
Building Consultants
Address: 40 Dawn Crescent, Upper Beeding
West Sussex, BN44 3WH
Telephone: 01903 815225 Fax: 01903 815225

Rev.	Date:	Revision Description:

Client: Mr P Meredith

Address: 50 Overhill
Southwick
West Sussex
BN42 4WJ

Project: Proposed rear and side extension

Scale: 1:50 1:100
Paper Size A1

Date: March 2013

Drawing No: 13/820/04

Drawn By: AWR

Revision: