REVISED

ADUR & WORTHING SERVICES
AWDM/ 0179/13
DATE VALID 4.4.13
Red

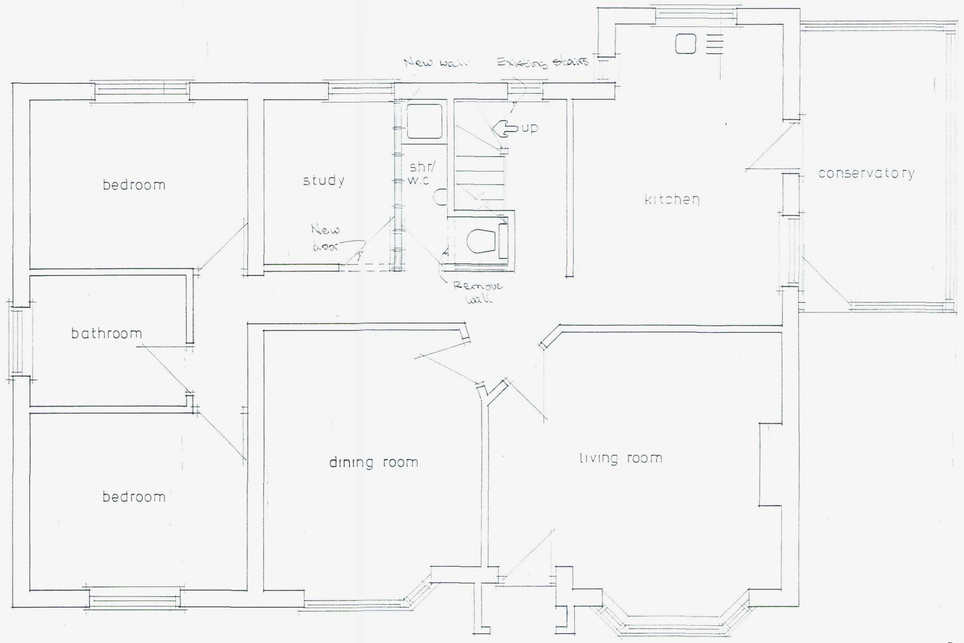

Ground Floor

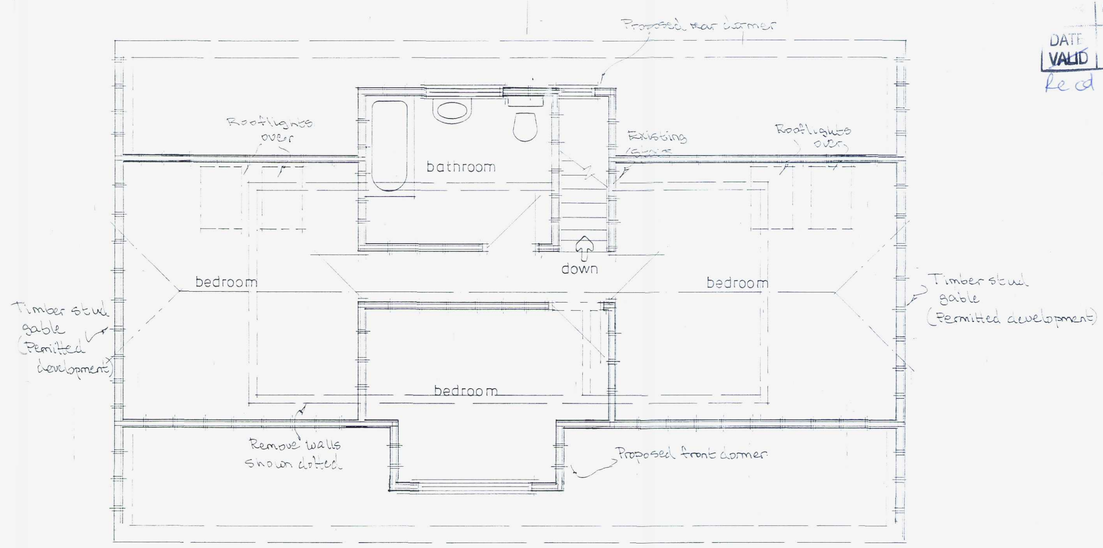

First Floor

1:100 0 10m
Scale bar
1:50 0 10m

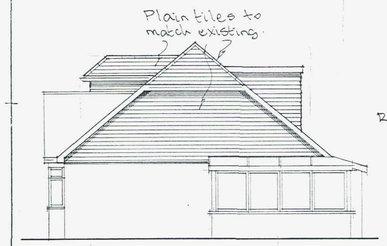

south elevation

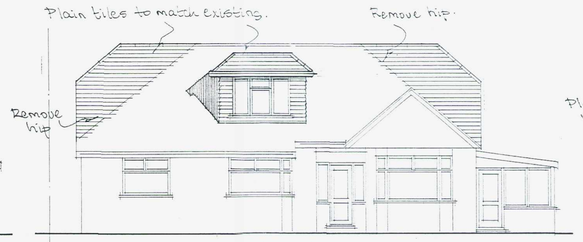

west elevation



north elevation

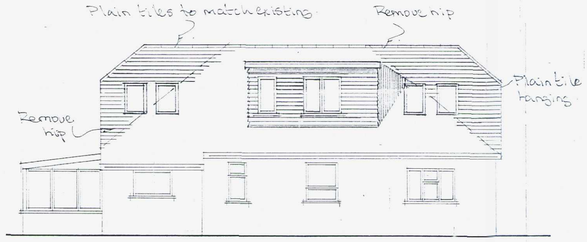

east elevation

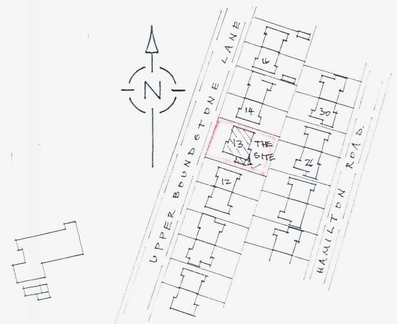

Site Plan 1:1250



Block Plan 1:500

A	2 & 3 Dormers Revised	
	Date	Revisions

© copyright

Client
Mr & Mrs. M. Holmes.

Job Title
Roof Conversion

Drawing Title
13 Upper Boundstone Lane
Lancing

Scale 1:50 1:100

Date | Drawn by

Drg No.
599/01 A