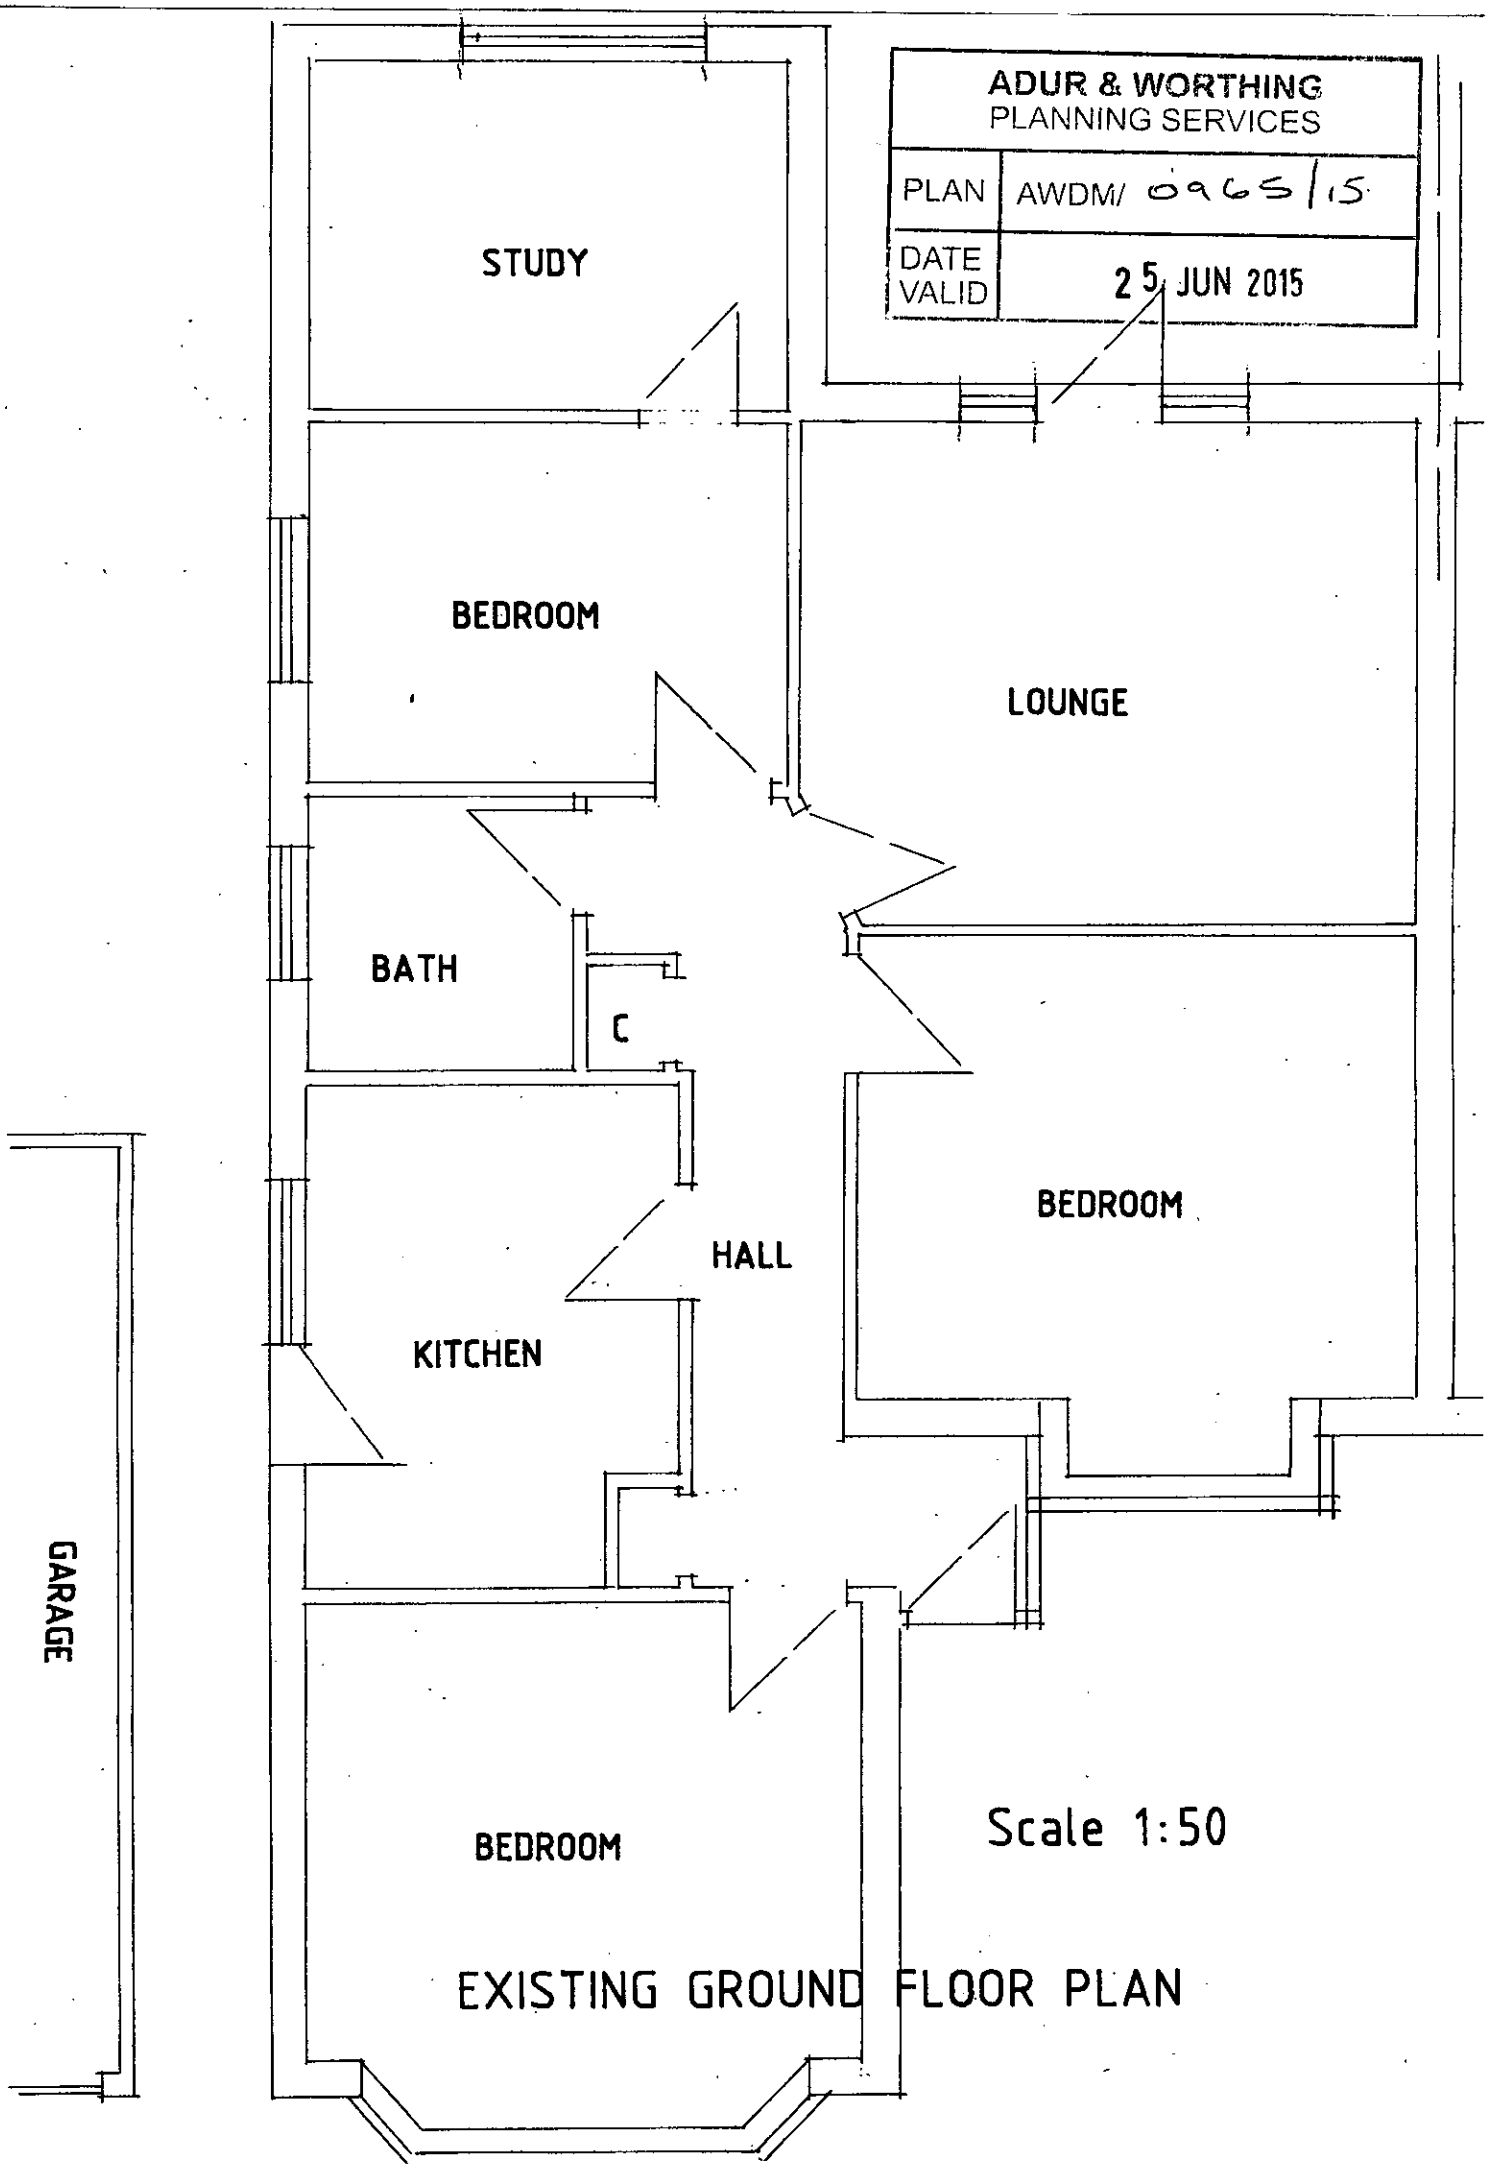
ADUR & WORTHING
PLANNING SERVICES
PLAN
AWDM/ 0965/15
DATE VALID
25 JUN 2015
STUDY
BEDROOM
LOUNGE
BATH
C
HALL
KITCHEN
BEDROOM
GARAGE
BEDROOM
Scale 1:50
EXISTING GROUND FLOOR PLAN