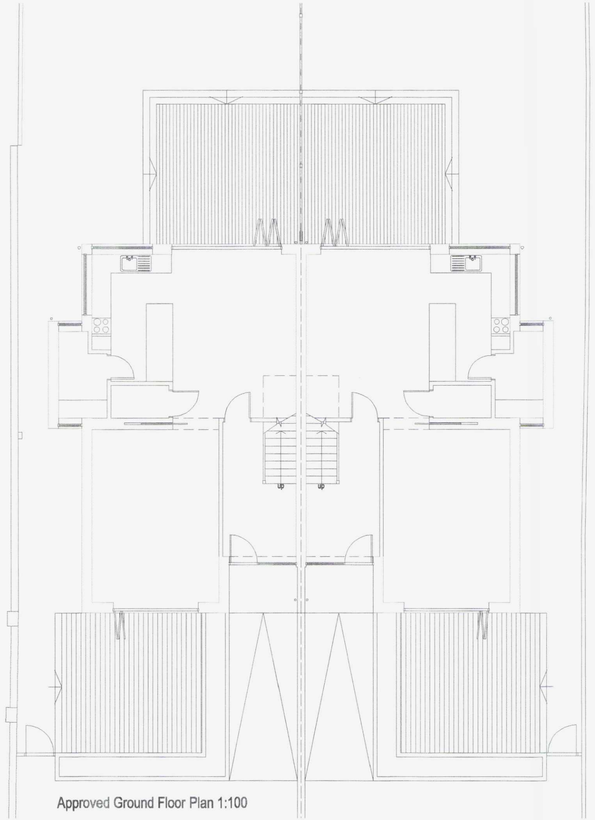

Approved Ground Floor Plan 1:100

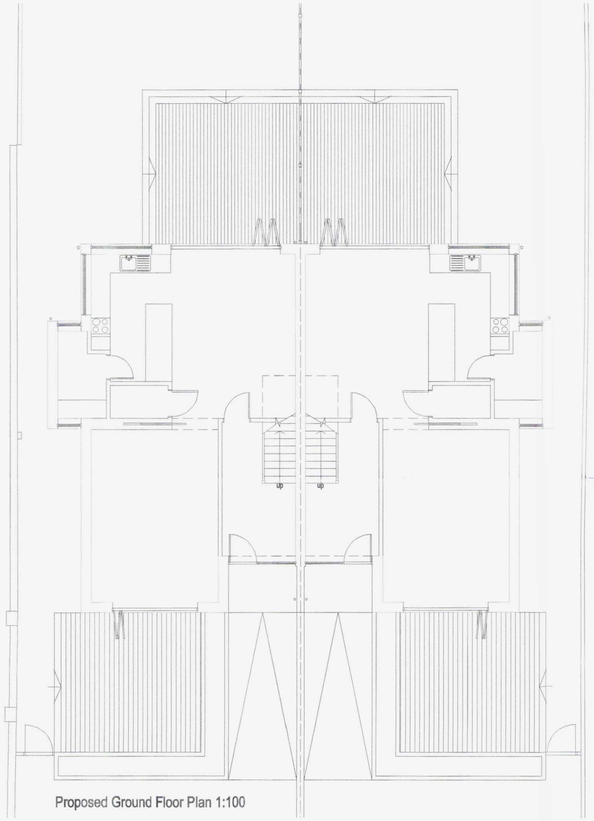

Proposed Ground Floor Plan 1:100



Approved Side Elevation 1:100



Approved Rear Elevation 1:100



Approved Front Elevation 1:100

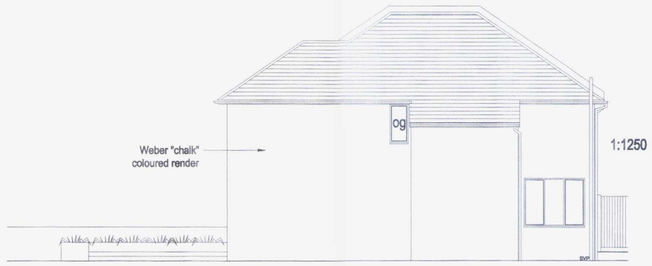

Approved Side Elevation 1:100



Proposed Side Elevation 1:100



Proposed Rear Elevation 1:100



Proposed Front Elevation 1:100

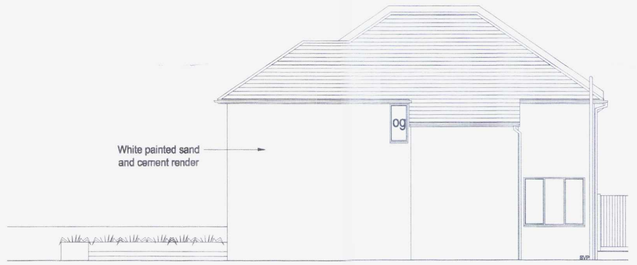

Proposed Side Elevation 1:100

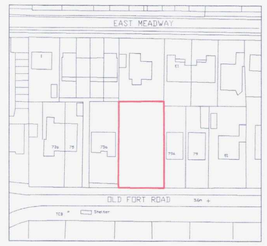

Location Plan 1:1250

1:1250 0 10 20 30 40 50 60 70 80 90 100

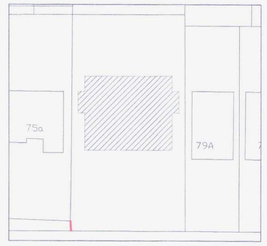

Block Plan 1:500

1:500 0 10 20 30 40 50m

1:100 0 1 2 3 4 5 6 7 8 9 10m

1:50 0 1 2 3 4 5 6 7 8 9 10m

0962/15.

30 JUN 2015

amendments

bpm Architectural Services Limited

client: KLAS Developments

project: 77 Old Fort Road, Shoreham, West Sussex, BN43 5HA

project ref: 1249 Drawing No. NMA01

drawing title: Approved and Proposed

drawn by: C Darby

date: June 15 scale: 1:50/100@ A1

www.bpmnet.co.uk
info@bpmnet.co.uk

Do not scale off drawing, check all dimensions on site before work is commenced. All goods materials workmanship to conform with current building regs BSS and COP's