Copyright of:
BLW
Architectural & Planning Services
15 West Street
Shoreham By Sea
West Sussex
BN43 5WF
01273 441009
07856899101
e-mail: pbwarchitectural.co.uk
website: pjwarchitectural.co.uk

Project:
Proposed extension at:
8 Towey close
Shoreham

Title:
Block & Location PLAN

Client:
Scale:
1:500, 1:1250 @ A3 paper size
Date: 16.3.2015
Drawn: BLW
Drg. No. 05
Revn

Note: All dimensions to be checked on site.

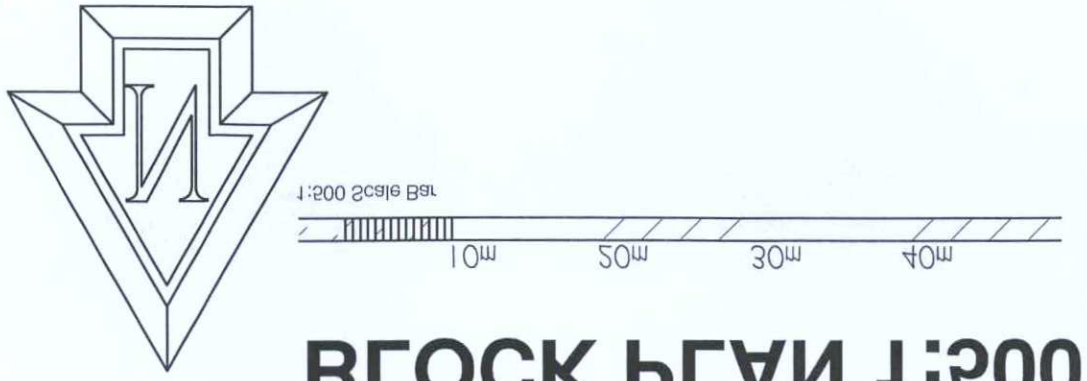


# Block PLAN 1:500

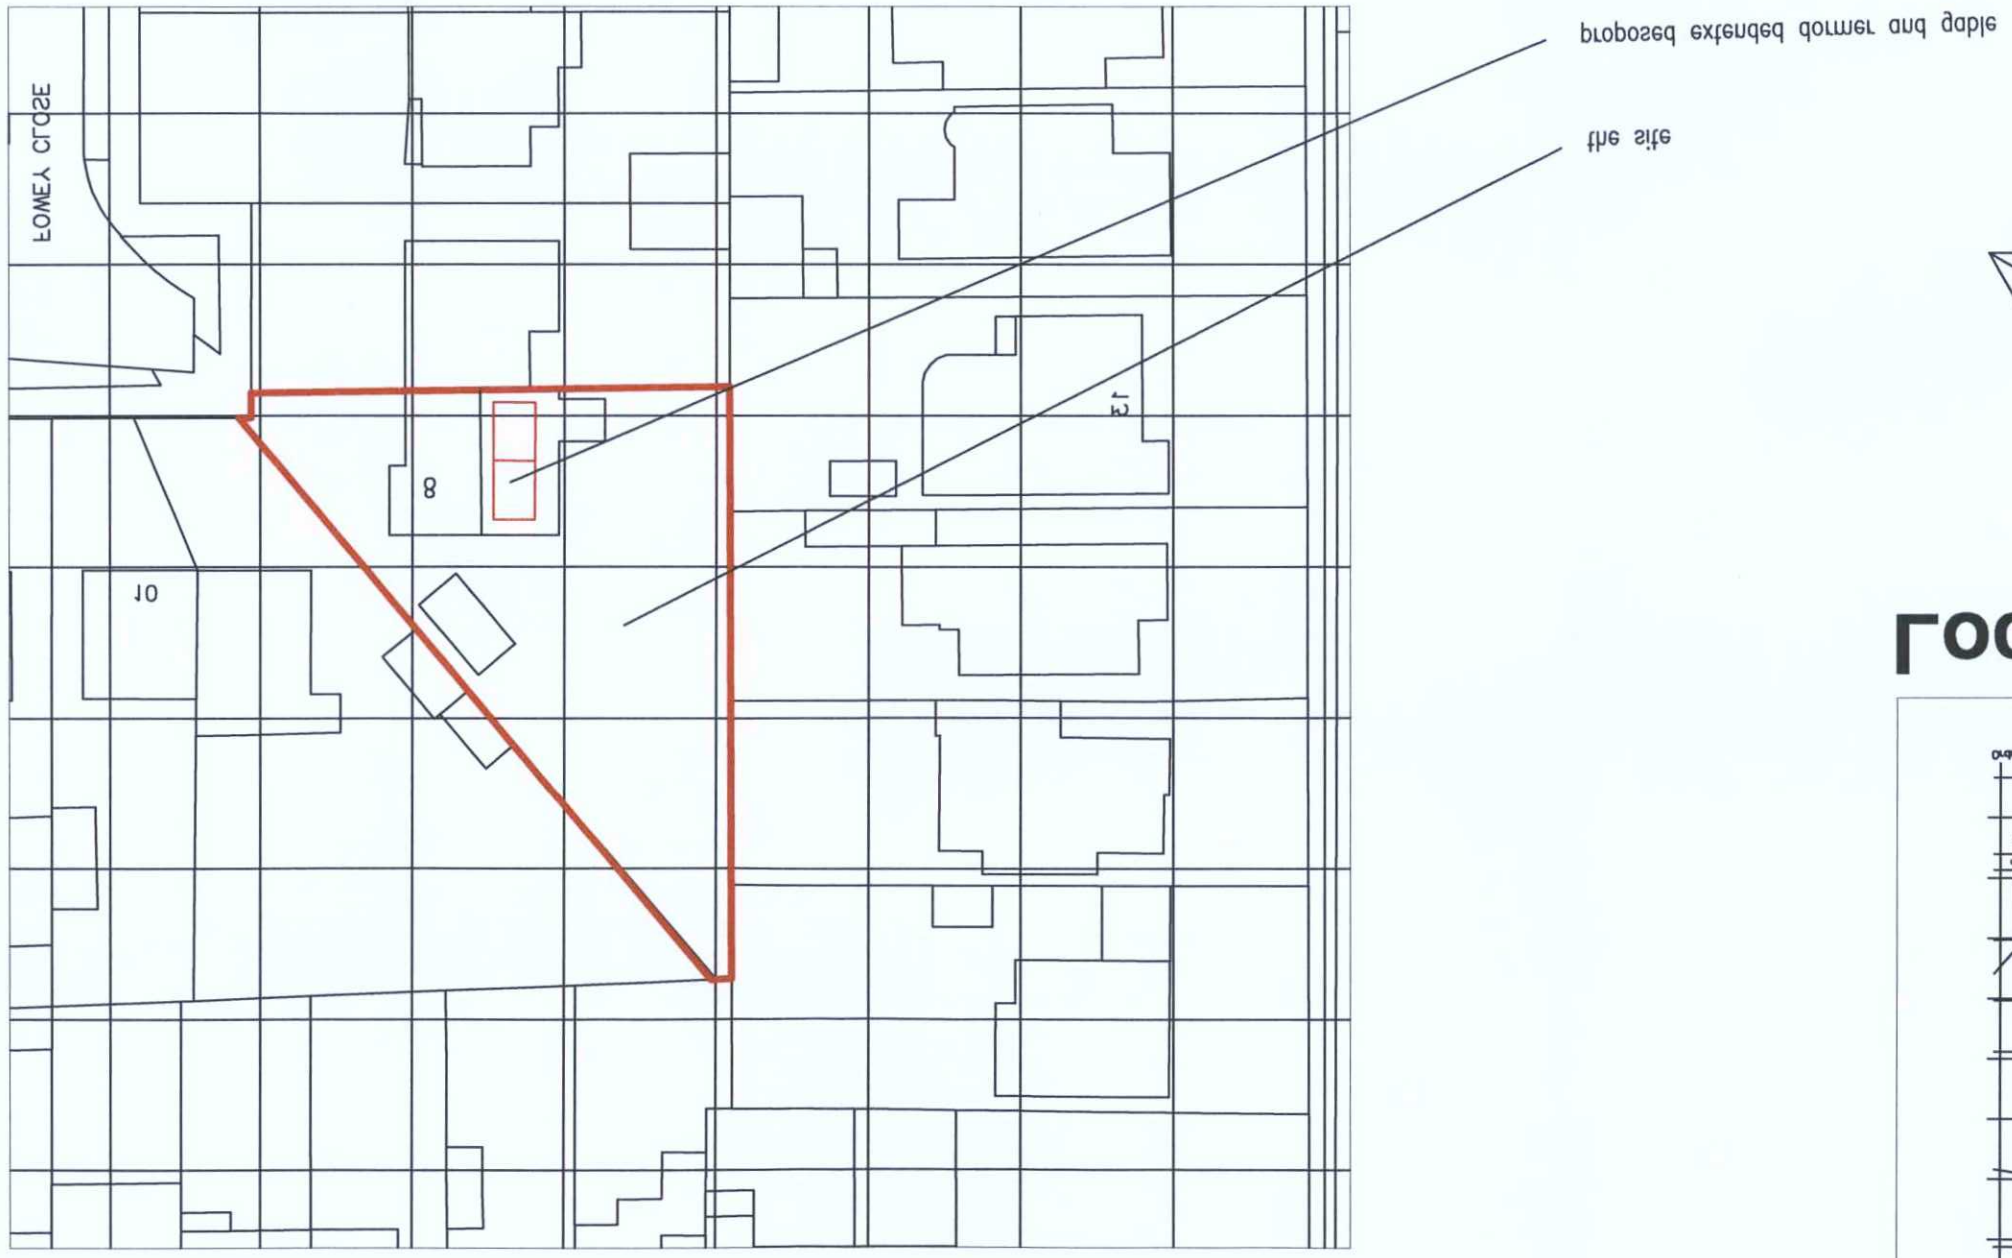


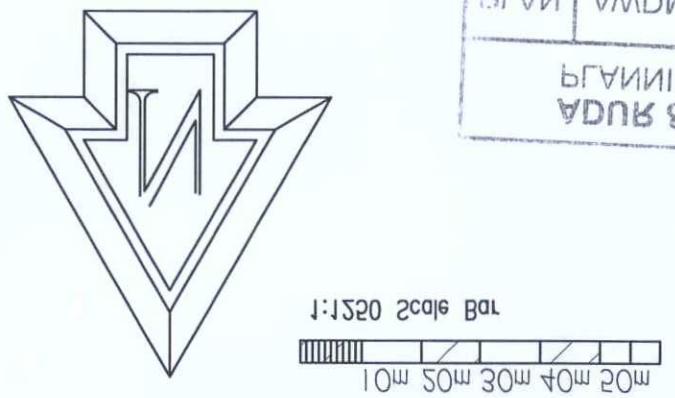


# Location PLAN 1:1250

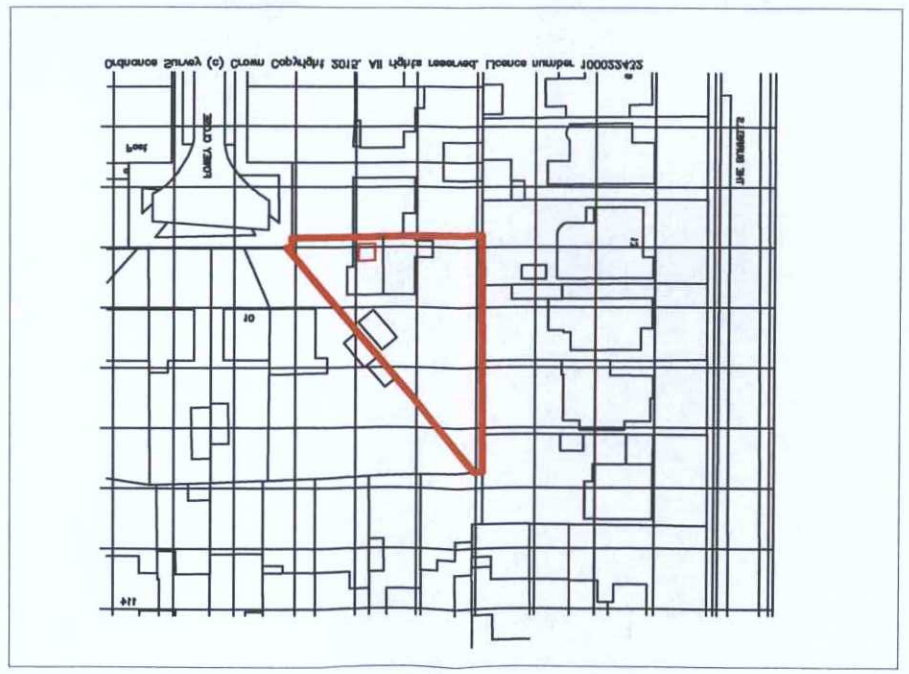


ADUR & WORTHING
PLANNING SERVICES
PLAN AWDM/0982/15
DATE 29 JUN 2015
VALID