BLOCK PLAN 1:500

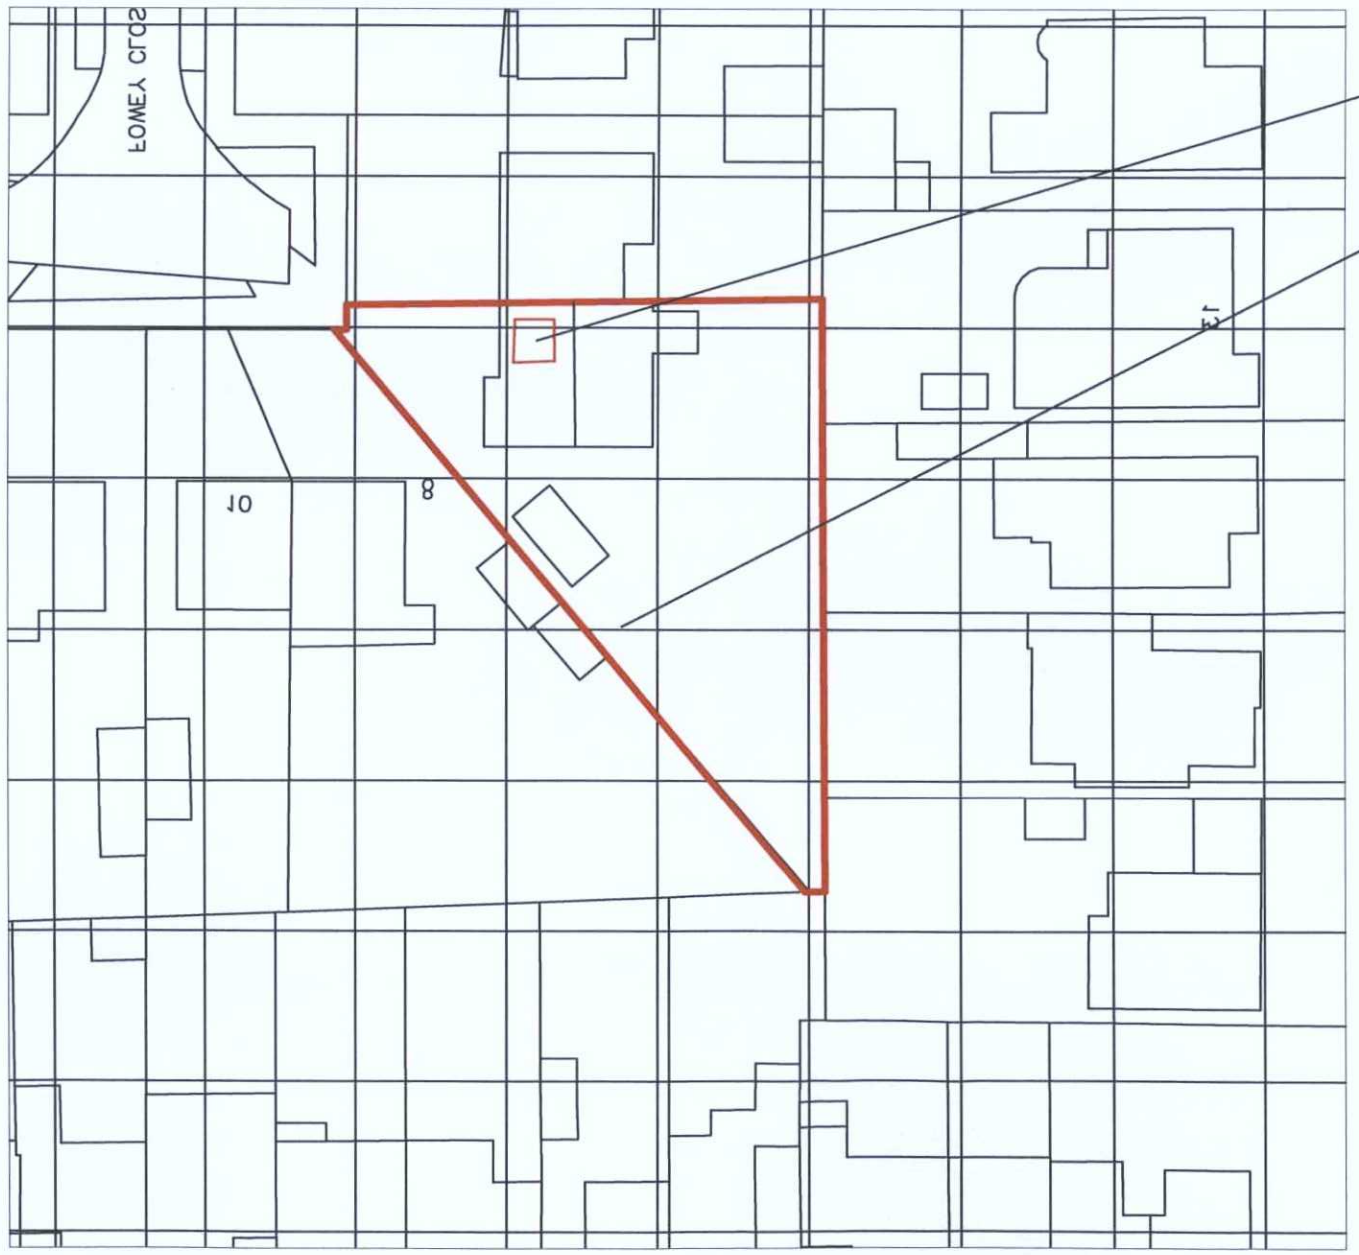

proposed front dormer

the site

1:500 Scale Bar

10m 20m 30m 40m

Location PLAN 1:1250

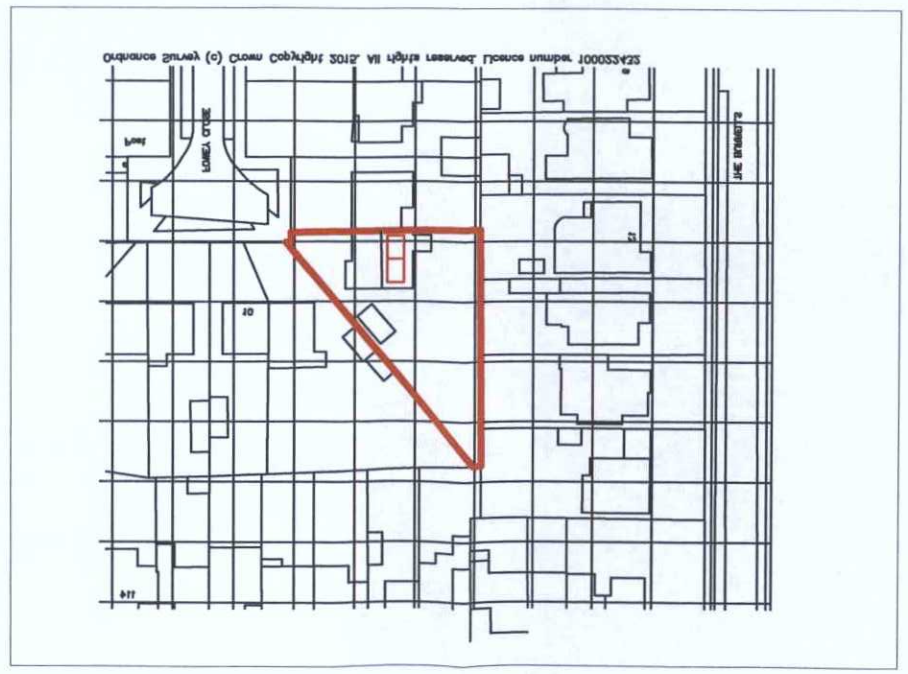

1:1250 Scale Bar

10m 20m 30m 40m 50m

ADUR & WORTHING PLANNING SERVICES	
PLAN	AWDM/ 0718/15
DATE	29 JUN 2015
VALID	

Note: All dimensions to be checked on site.

Client:

Scale: 1:500, 1:1250 @ A3 paper size

Date: 18.3.2015

Drawn: BJW

Proj. No. 05

Revn

Project:

Proposed extension at:

8 fowey close

Shoreham

Title:

BLOCK & Location PLAN

Copyright of:

BJW

Architectural & Planning Services

15 West Street

Shoreham By Sea

West Sussex

BN43 5WF

01273 441009

07856899101

e-mail: bjwarchitectural.co.uk

website: bjwarchitectural.co.uk