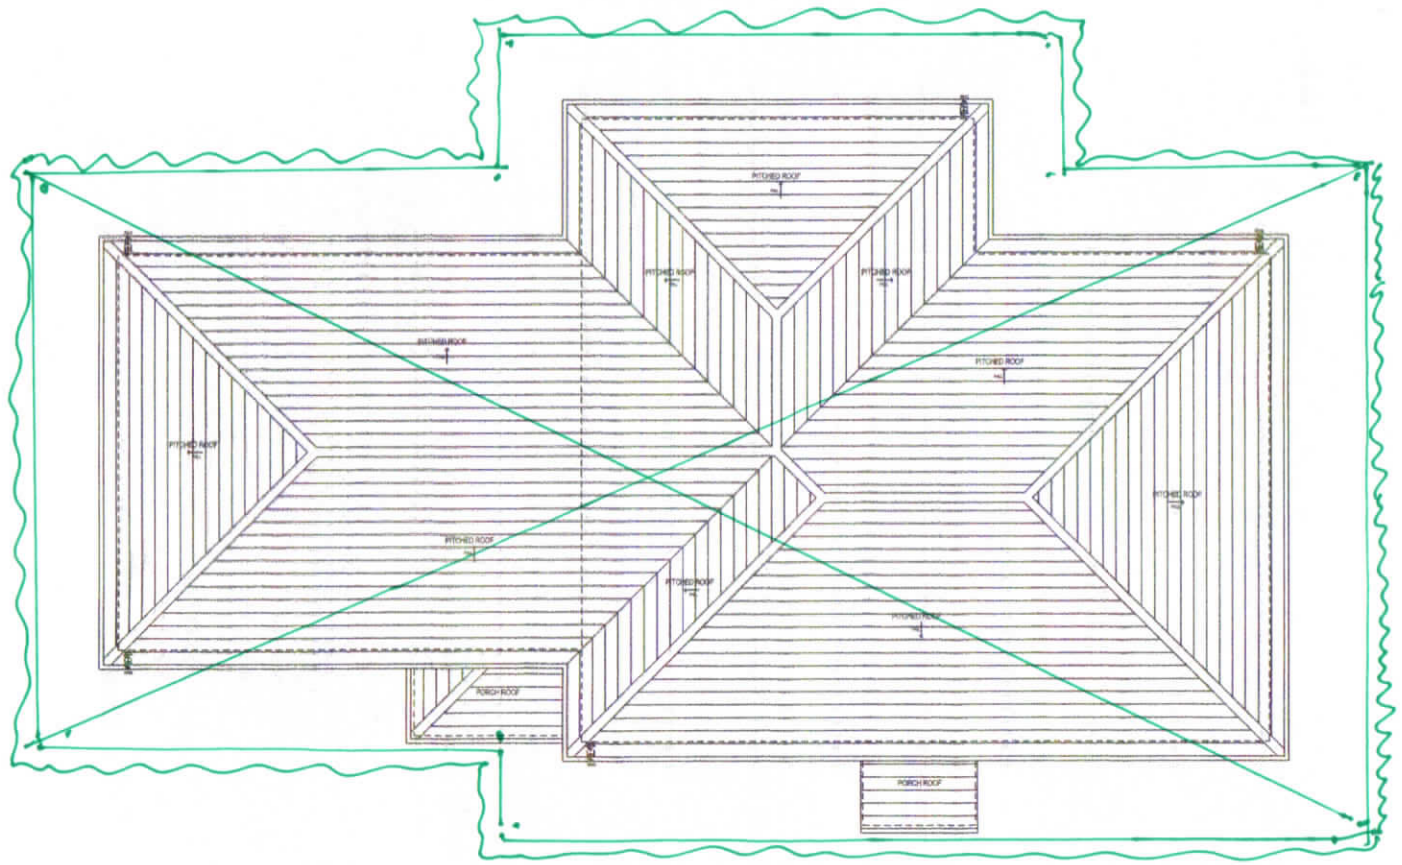


DENOTES SCAFFOLDING WITH CLEAR PLASTIC SHEETING TO ROOFTOP / ADDITIONAL SECOND FLOOR LEVEL

DENOTES TIN ROOF OVER ENTIRE BUILDING

22 (ASHCROFT) & 24 (ELMCROFT), ELM GROVE, LANCING, WEST SUSSEX, BN15 8AF			
EXISTING SITE: ROOF PLAN	NTS	17/01/22	SK220117/02