
BLOCK PLAN SCALE 1:500@a4 60 Holmbush Way, Southwick, Brighton, West Sussex, BN42 4YD

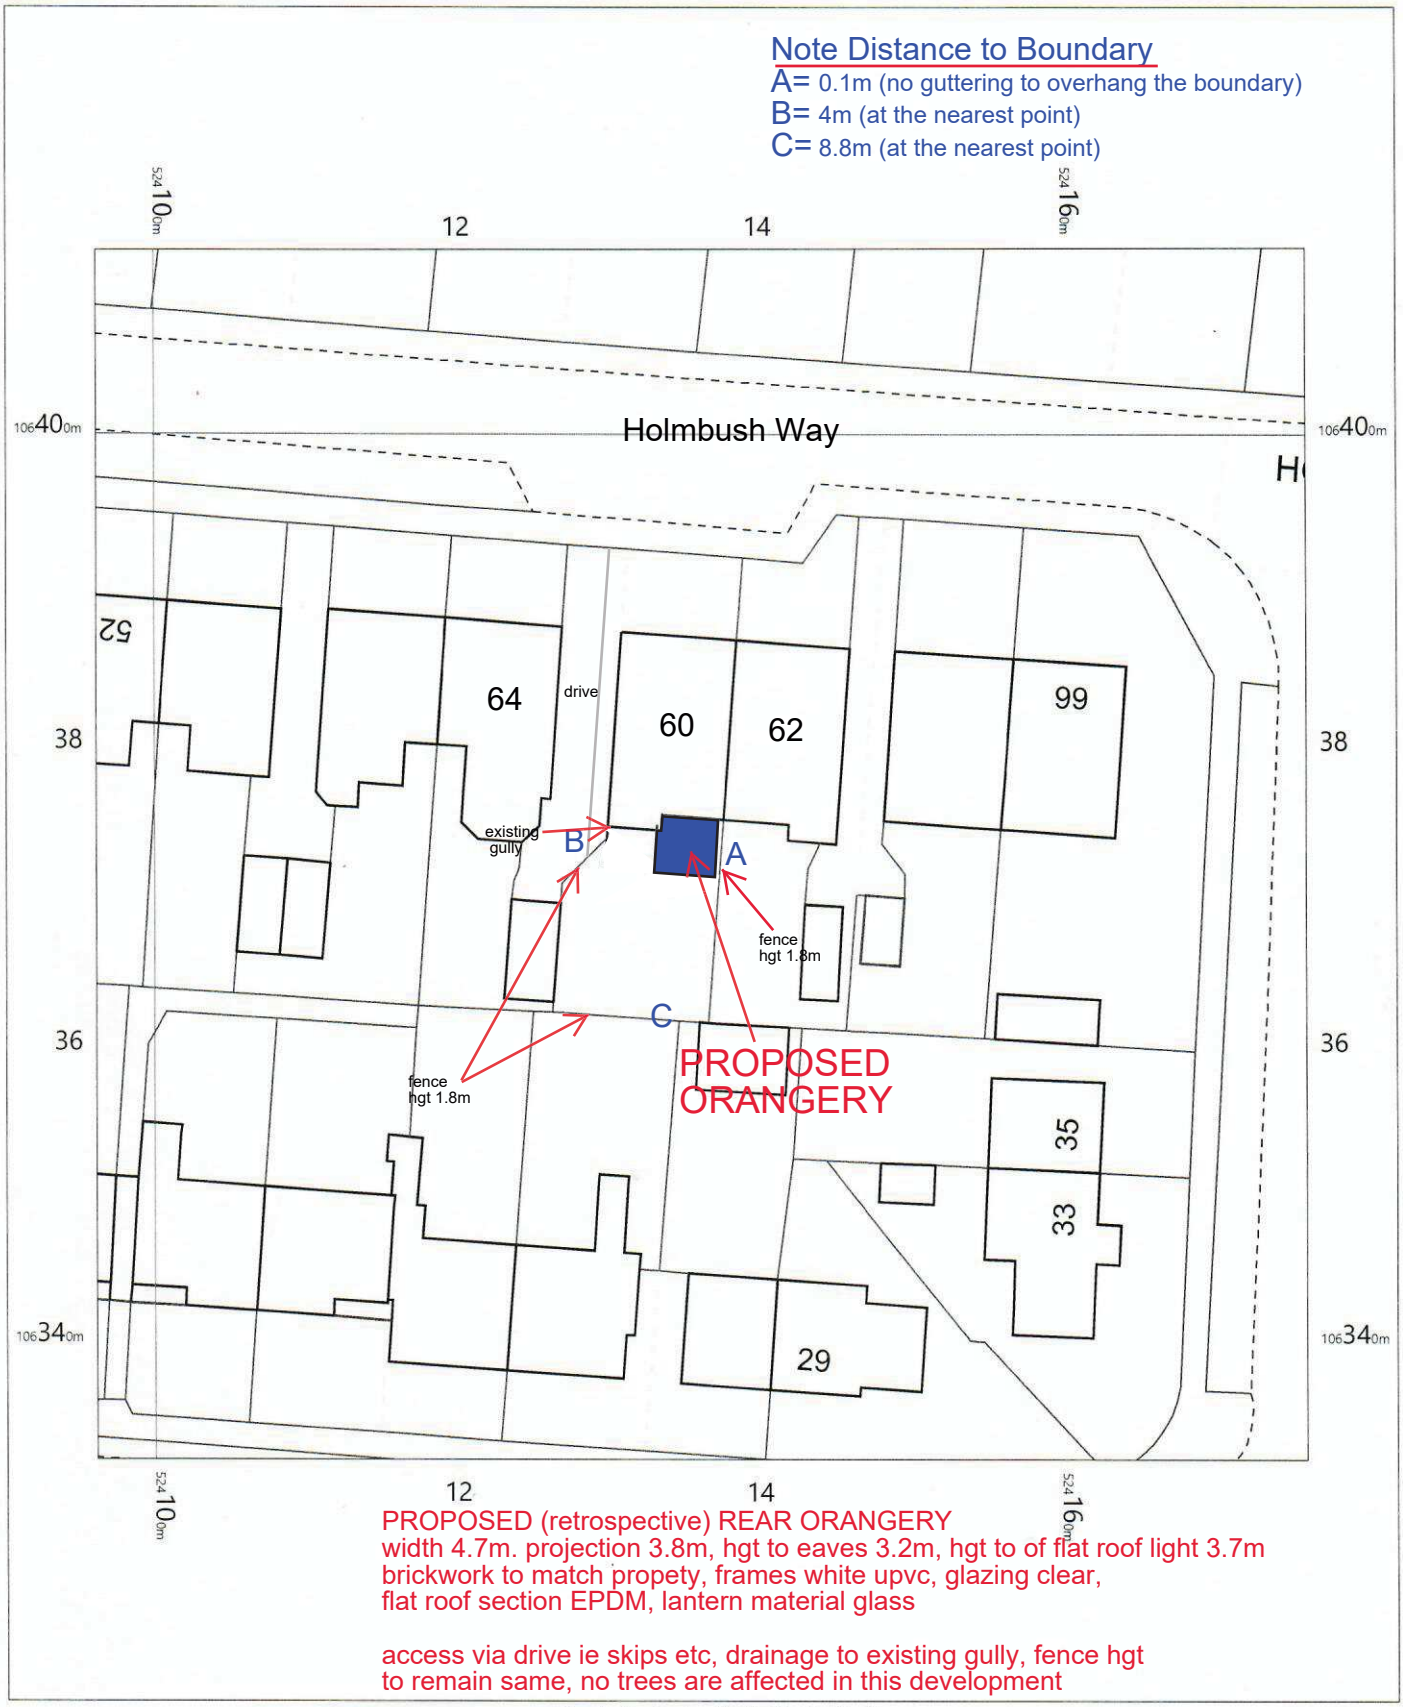

PROPOSED (retrospective) REAR ORANGERY
width 4.7m. projection 3.8m, hgt to eaves 3.2m, hgt to of flat roof light 3.7m
brickwork to match propety, frames white upvc, glazing clear,
flat roof section EPDM, lantern material glass

access via drive ie skips etc, drainage to existing gully, fence hgt
to remain same, no trees are affected in this development

South Downs
CONSERVATORIES & ORANGERIES

OS MasterMap 1250/2500/10000 scale
Wednesday, July 22, 2020, ID: CM-00890039
www.centremapslive.co.uk

1:500 scale print at A4, Centre: 524136 E, 106372 N

©Crown Copyright Ordnance Survey. Licence no. 100019980

N

CENTRE MAPS LIVE.
FOR A BETTER POINT OF VIEW