

West Elevation | **North Elevation** | **East Elevation** | **South Elevation**

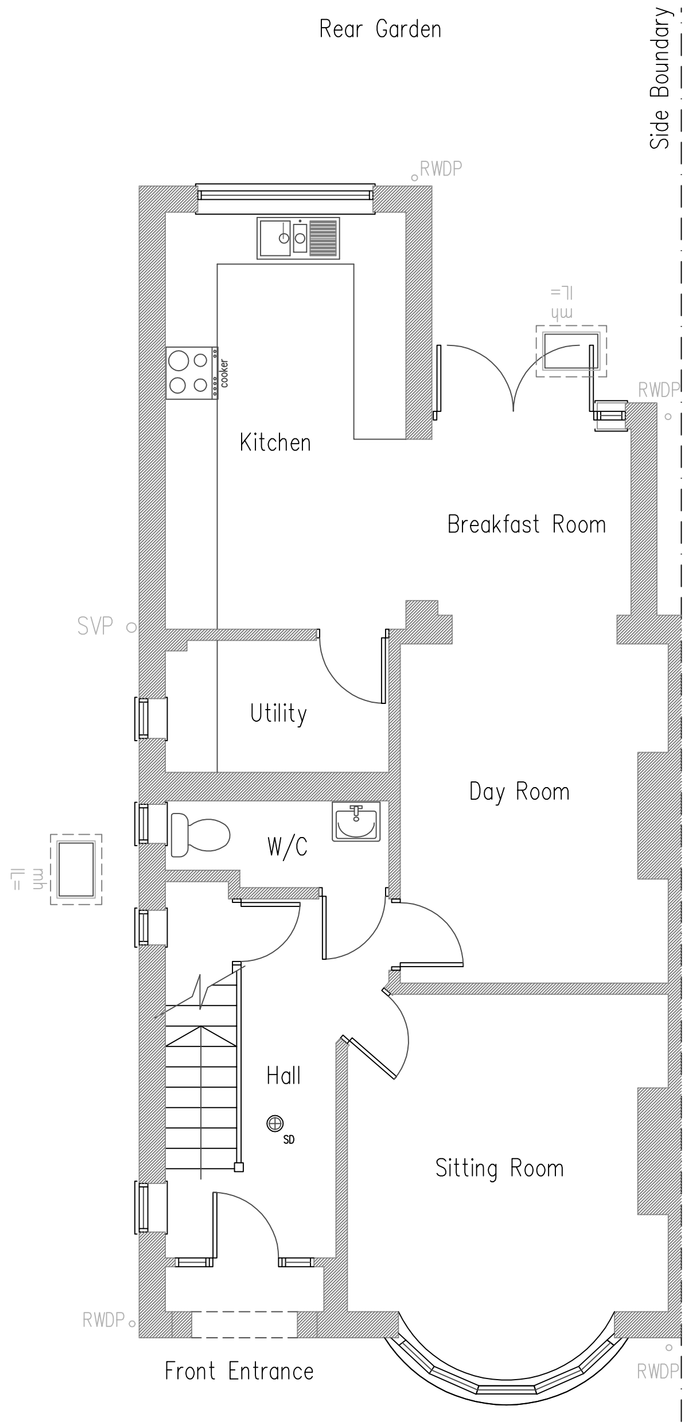

Ground Floor Plan

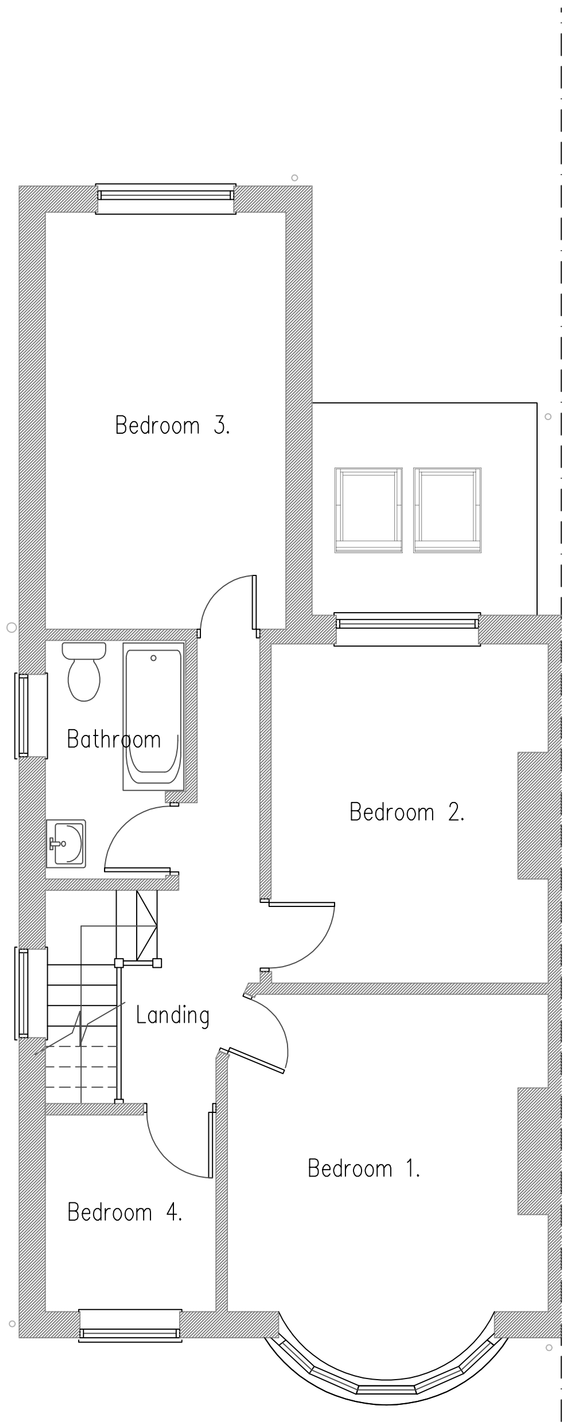

First Floor Plan

1m 2m 3m 4m 5m 6m 7m 8m 9m 10m
1:50 Scale Bar

1m 2m 3m 4m 5m 6m 7m 8m 9m 10m
1:100 Scale Bar

Project:
Proposed
Conversion Of Roofspace
At:
40 Parkside
Shoreham By Sea
West Sussex
BN43 6HA

Drawing title:
Plans & Elevations As Existing

Client:
Mr V. Lumb

Copyright of:
Architectural & Planning Services
15 West Street
Shoreham By Sea
West Sussex
BN43 5WF
bjw
01273 441009 (after 6pm)
07858889101
e-mail: benwhitby15@yahoo.co.uk

Scale: 1:100 1:50
Paper size: A1
Date: 6.4.2009
Drawn: BJW
Drg. No. 01
Rev'n

Note: All dimensions to be checked on site.