DO NOT SCALE FROM THIS DRAWING

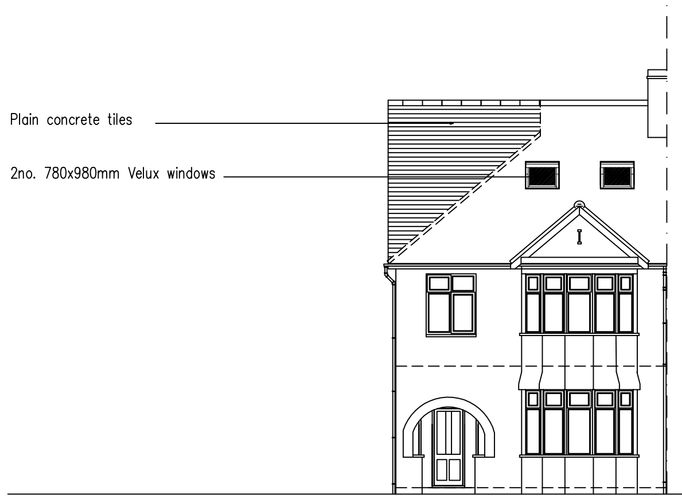

West Elevation

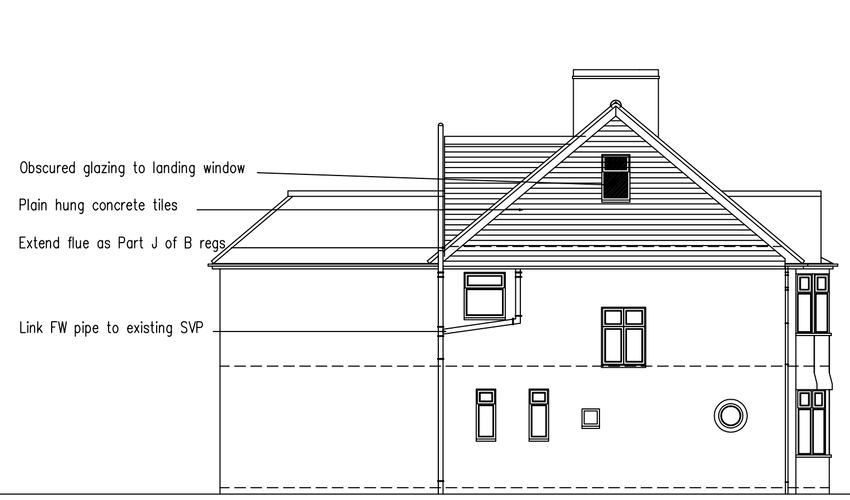

North Elevation

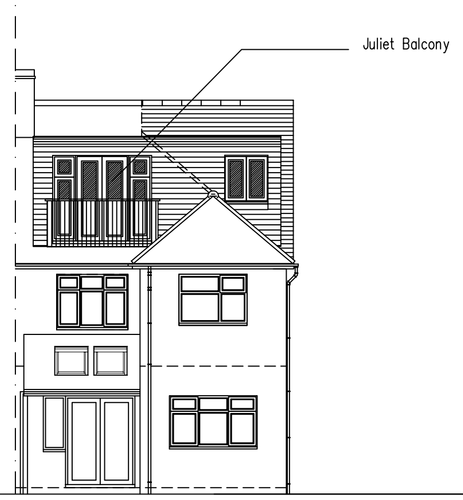

East Elevation

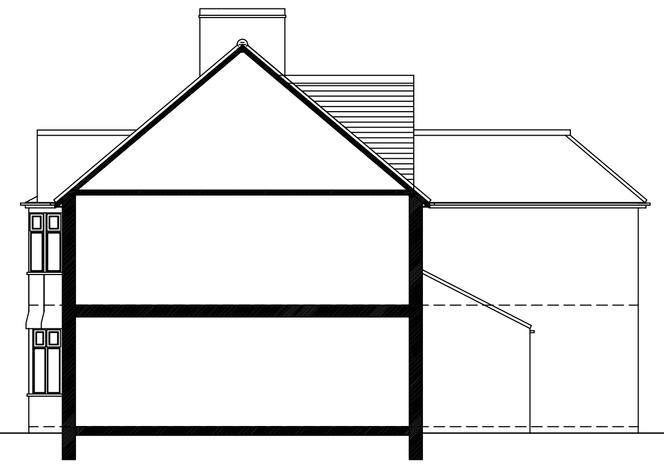

South Elevation

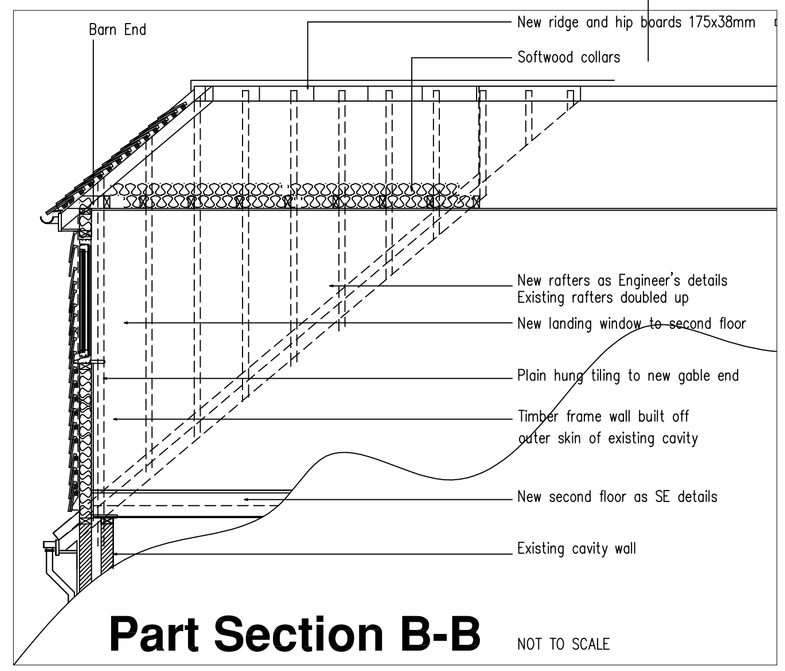

Part Section B-B

NOT TO SCALE

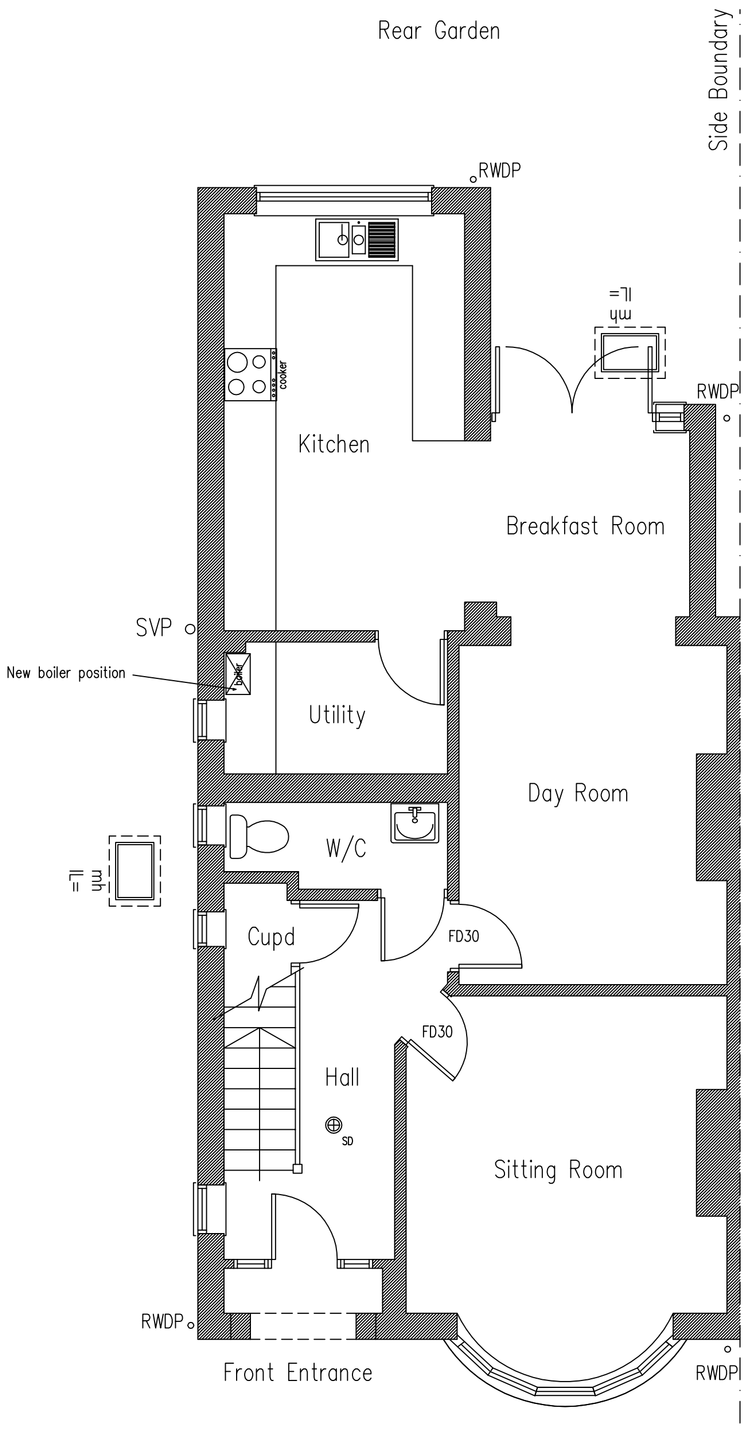

Ground Floor Plan

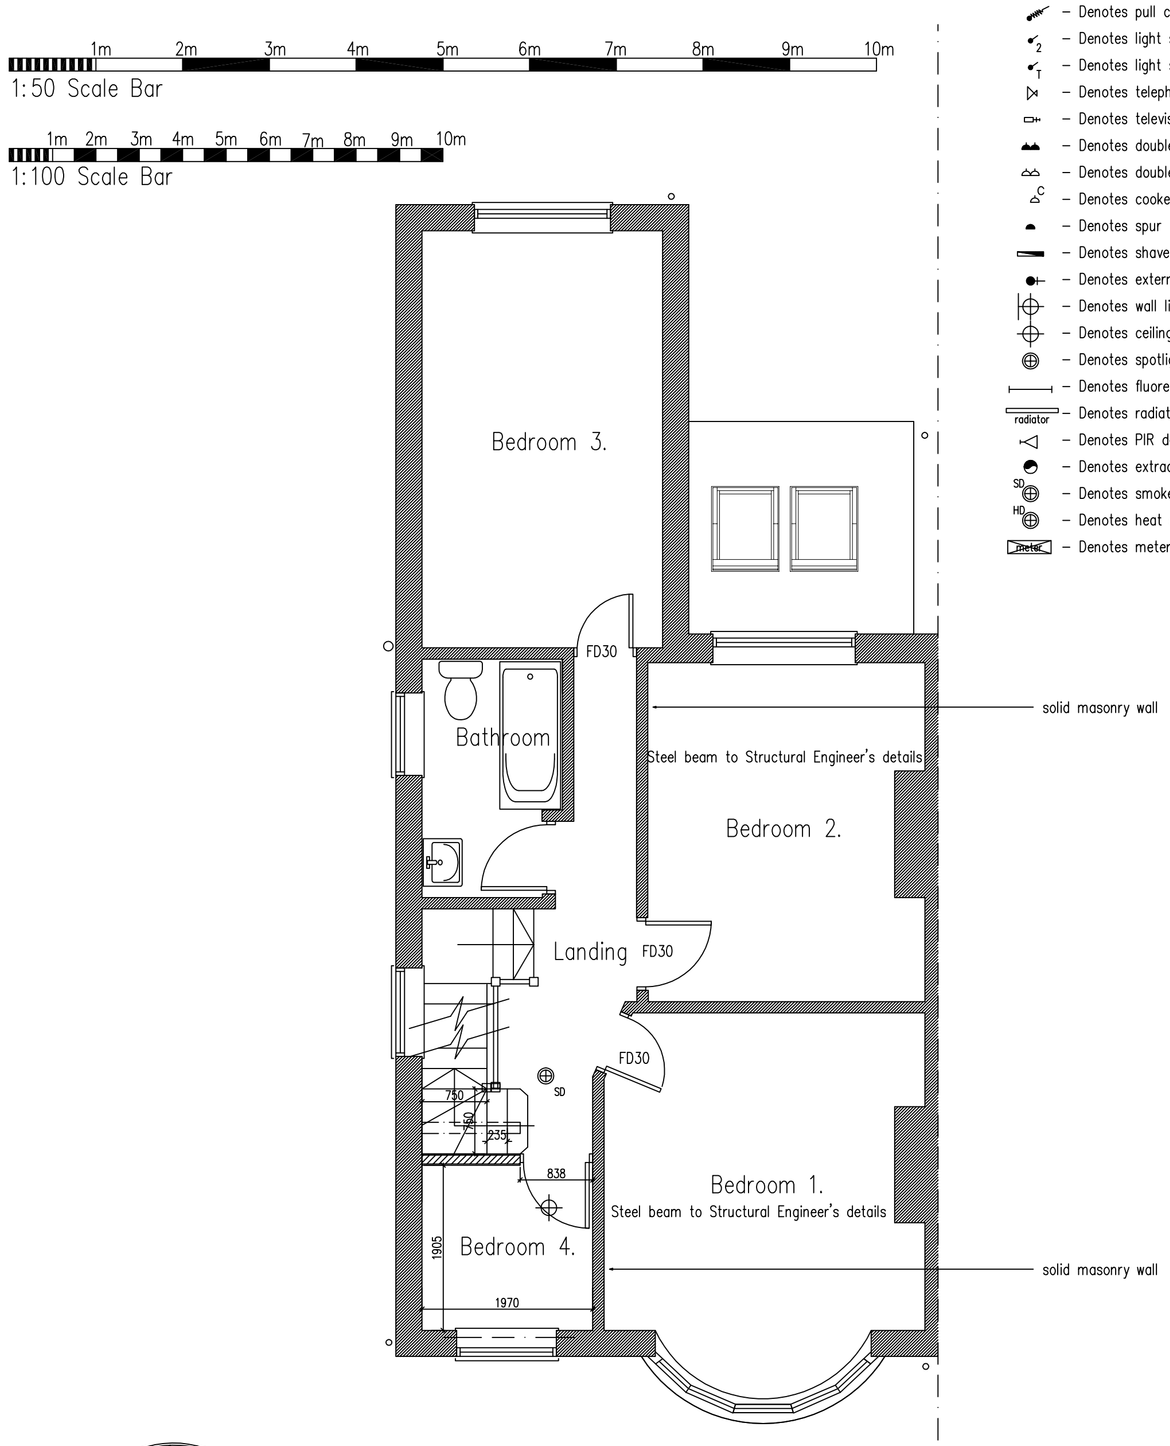

First Floor Plan

Services Key

- Denotes pull cord
- Denotes light switch (2 way)
- Denotes light switch (timer)
- Denotes telephone
- Denotes television aerial points
- Denotes double socket
- Denotes double socket (floor level)
- Denotes cooker point
- Denotes spur
- Denotes shaver socket incorporating light
- Denotes external water tap
- Denotes wall light
- Denotes ceiling rose
- Denotes spotlight
- Denotes fluorescent tube
- Denotes radiator
- Denotes PIR detector
- Denotes extractor fan
- Denotes smoke detector
- Denotes heat detector
- Denotes meter

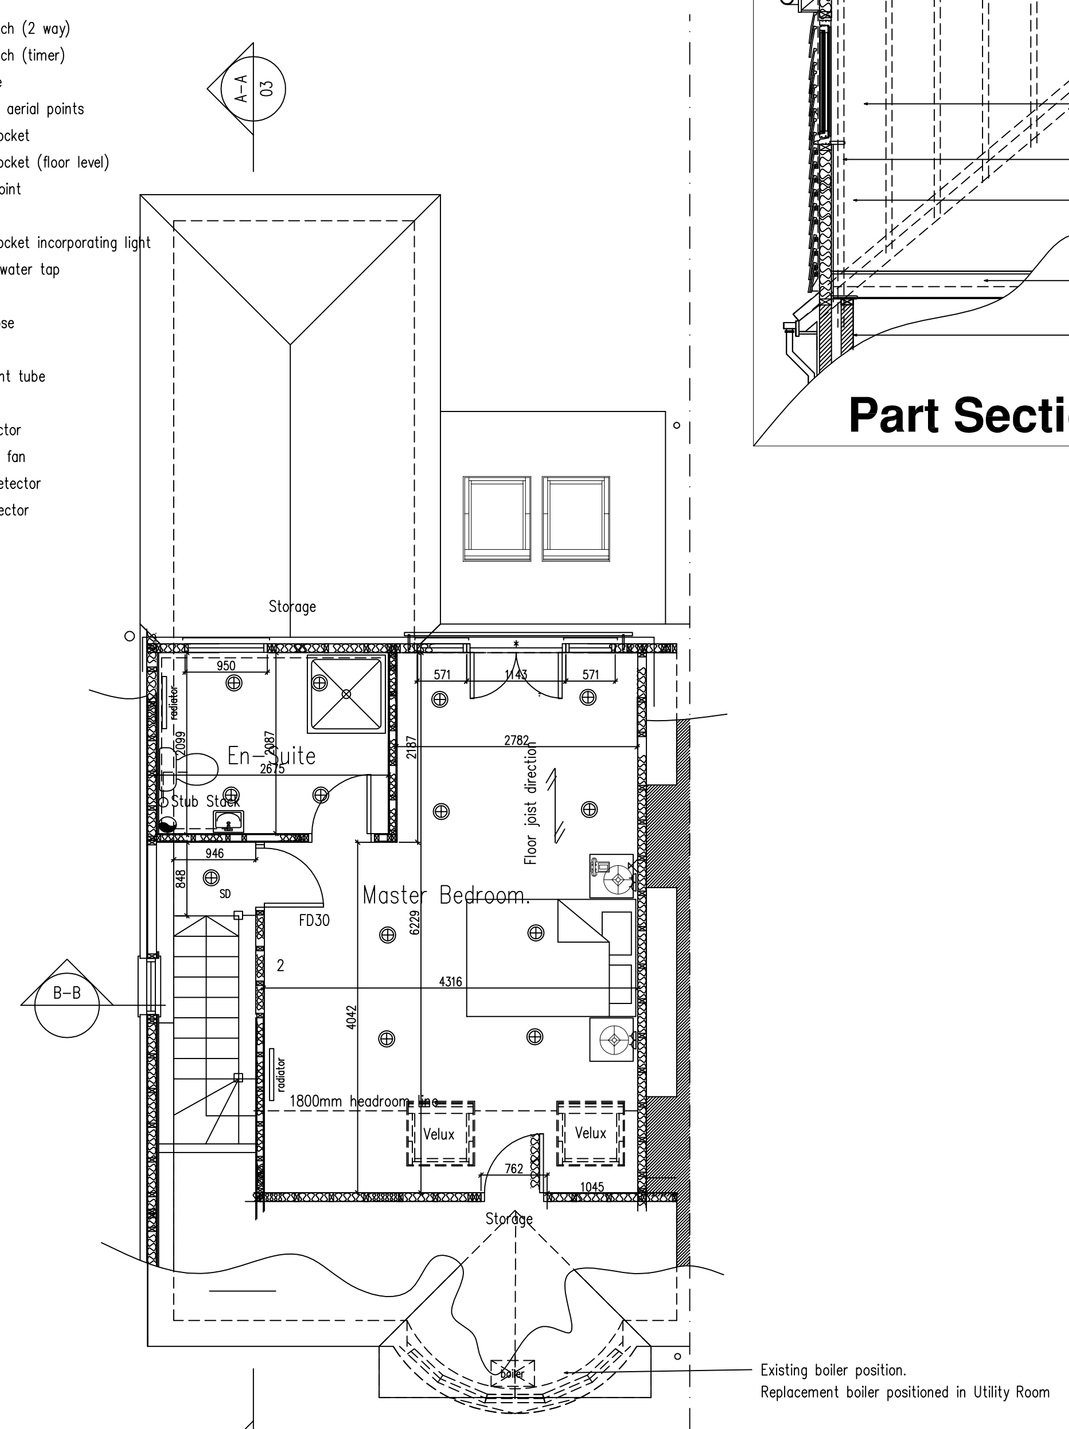

Second Floor Plan

Project:

Proposed
Conversion Of Roofspace
At:
40 Parkside
Shoreham By Sea
West Sussex
BN43 6HA

Drawing title:

Plans & Elevations As Proposed

Client: Mr V. Lumb

Copyright of:

Architectural & Planning Services
15 West Street
Shoreham By Sea
West Sussex
BN43 5WF
bjw
07856899101
e-mail: benwhitby15@yahoo.co.uk

Scale:	Paper size
1:100 1:50	A1

Date:	Drawn:
19.4.2016	BJW

Drg. No.	Rev'n
02	B

Note: All dimensions to be checked on site.