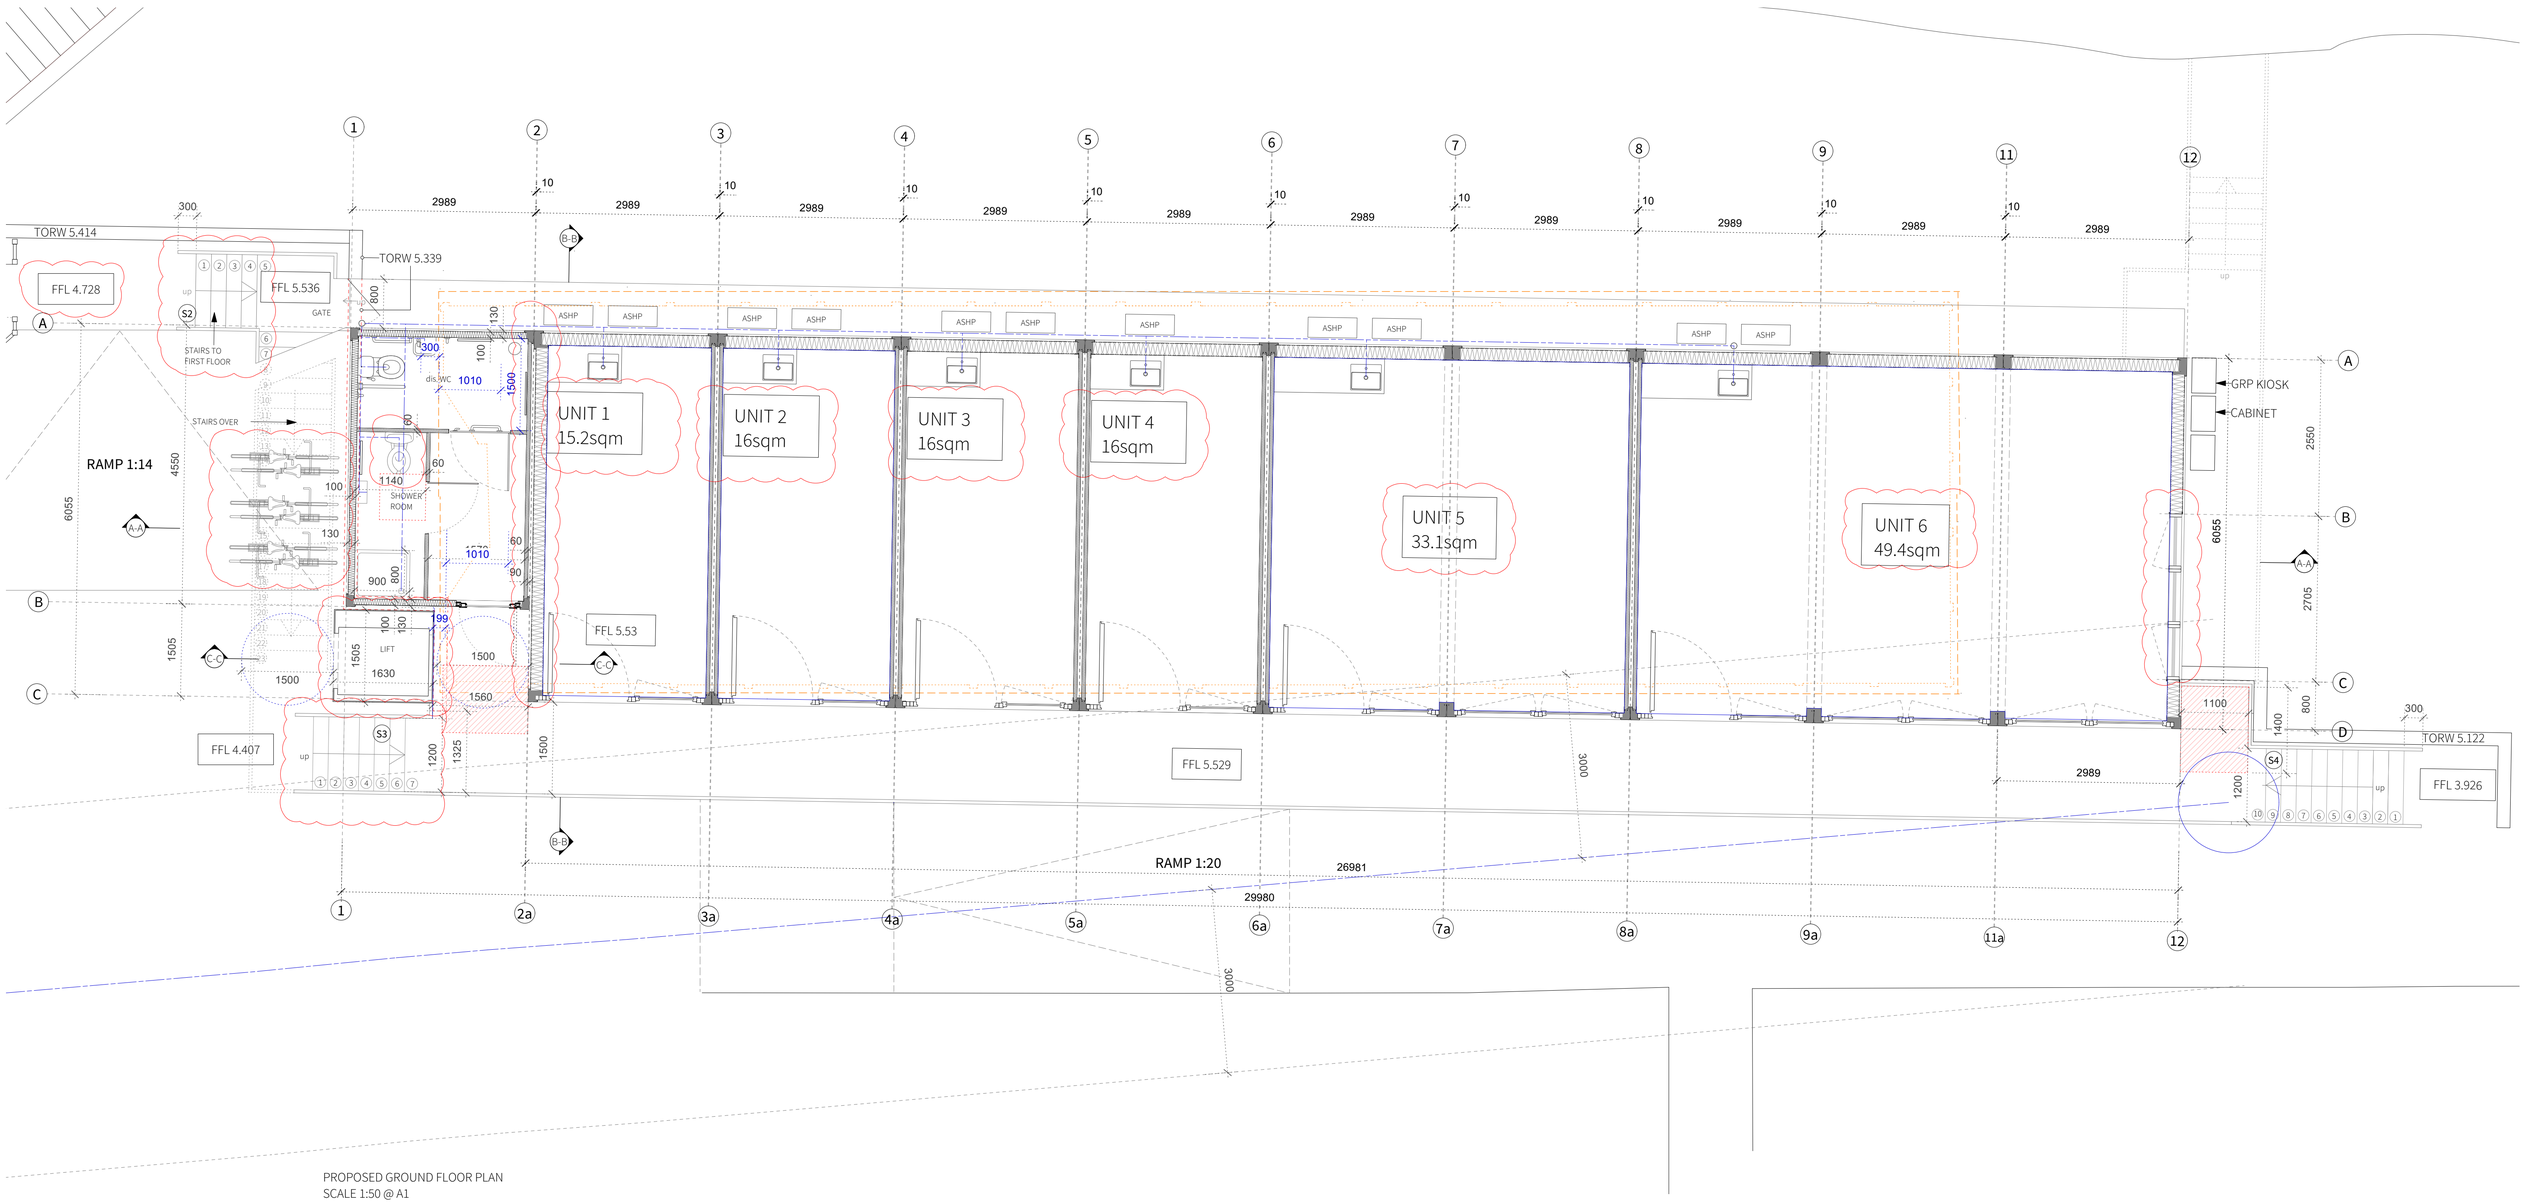


PROPOSED GROUND FLOOR PLAN
SCALE 1:50 @ A1

4 Gloucester Passage, Brighton BN1 4AS
e: studio@sticklandwright.co.uk
t: 01273 964051
Company registered in England No. 11222477

Disclaimer:
This drawing is the copyright of Stickland Wright Ltd. and may not be reproduced or used except by written permission. Figured dimensions to have precedence over scaling. Check all site dimensions prior to fabrication. Refer any discrepancies found to Stickland Wright.

Revisions:

			Checked
J	13/09/2022	Levels/dims added and minor amendments	
K	15/09/2022	General amendments and lift details added	
L	03/10/2022	Minro amendments to lift	
M	10/10/2022	East side window location amended and clouds added indicating changes	
N	12/10/2022	East side window relocated to previous position	

SCALE BAR 1:50 @ A1
1:50 | 1m | 2 | 3

N

Dwg No. 21089-C-100-N

Drawing Title Proposed Ground Floor Plan
Address Lady Bee Studios, Albion St, Brighton, BN42 4AT

Client OSM
Scale 1:50 @A1
Stage BR
Drawn by sb
Checked by -

STICKLAND WRIGHT
architecture + interiors
www.sticklandwright.co.uk