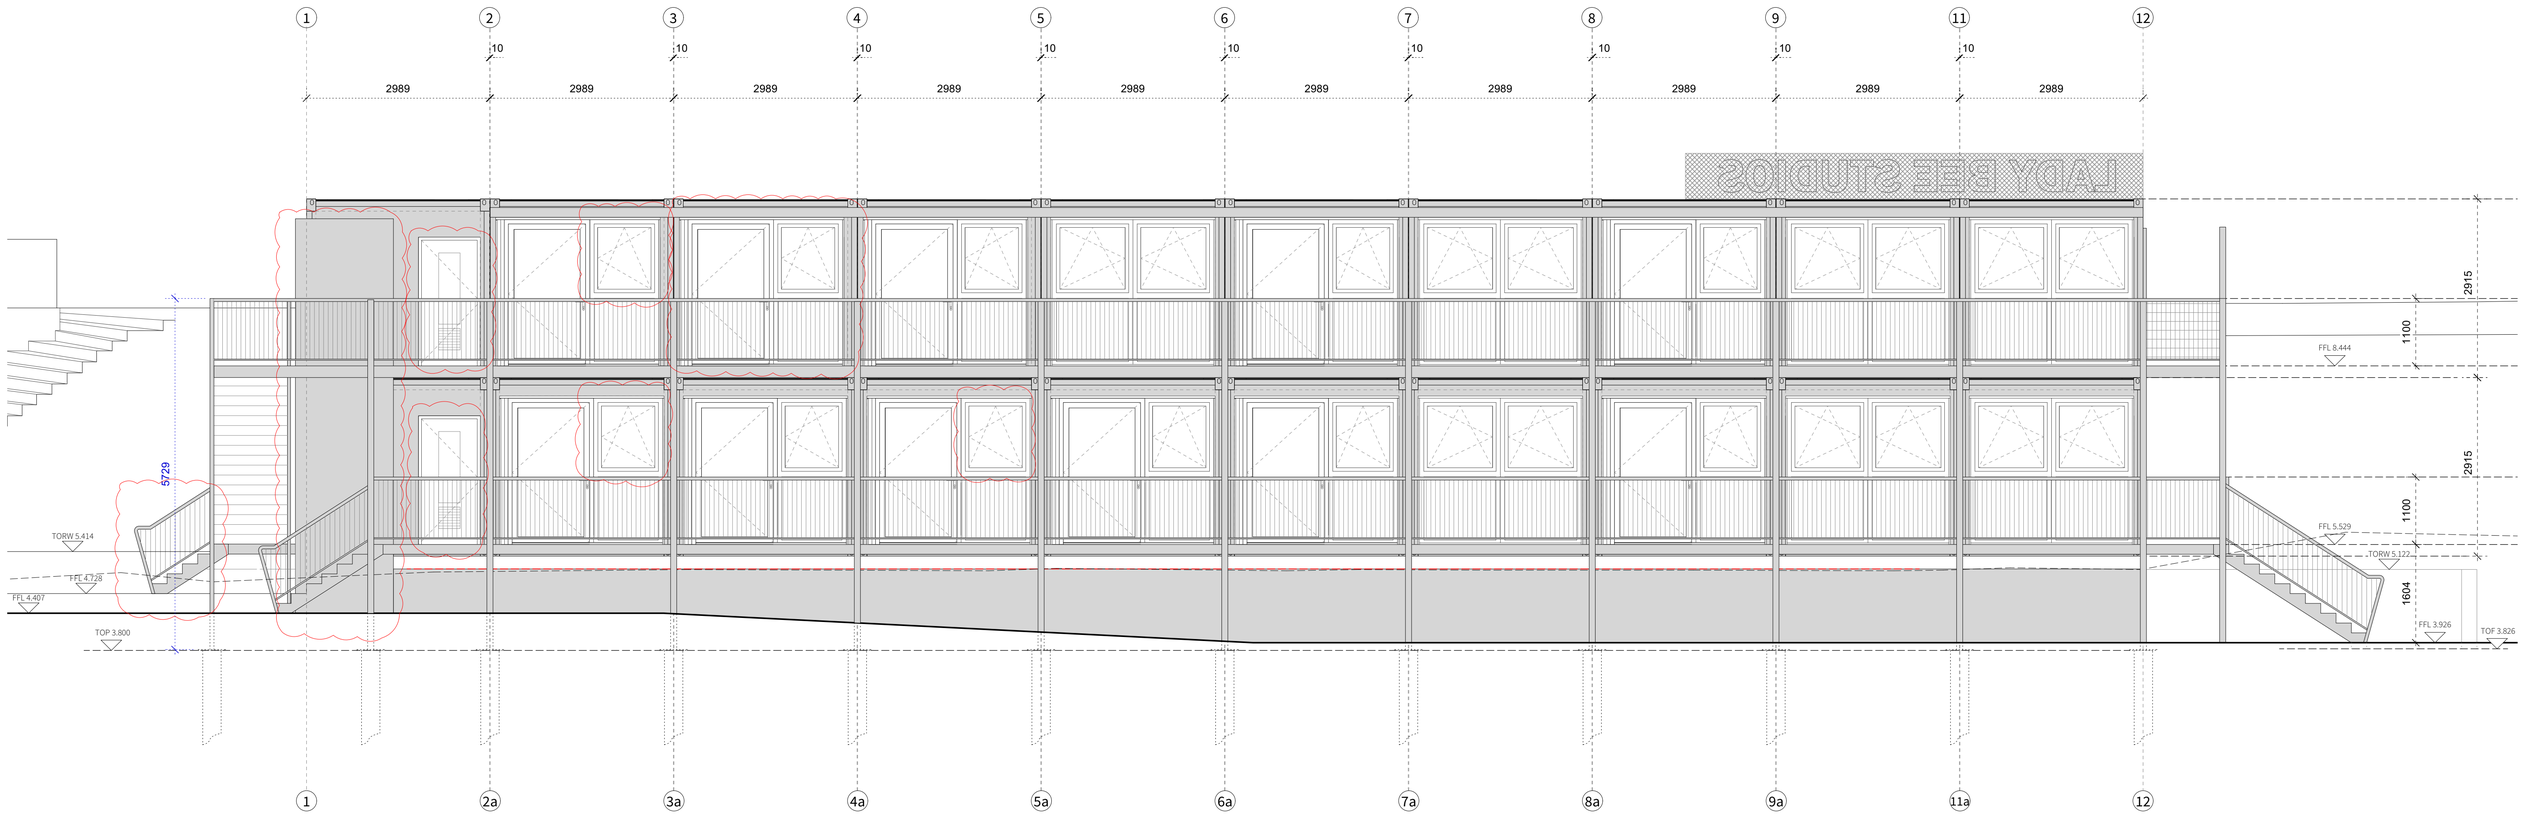


PROPOSED SOUTH ELEVATION

4 Gloucester Passage, Brighton BN1 4AS
e: studio@sticklandwright.co.uk
t: 01273 964051
Company registered in England No. 11222477

Disclaimer:
This drawing is the copyright of Stickland Wright Ltd. and may not be reproduced or used except by written permission. Figured dimensions to have precedence over scaling. Check all site dimensions prior to fabrication. Refer any discrepancies found to Stickland Wright.

Revisions:

			Checked
F	13/09/2022	Dimensions and levels added	
G	15/09/2022	Amendments to lift and associuated changes	
H	07/10/2022	Amendments forllowing the meeting	
I	10/10/2022	Revision clouds added indicating changes	
J	11/10/2022	Indicative stair leg dimensions added TBC on site before manufacture	

SCALE BAR 1:50 @ A1

1:50 | 1m | 2 | 3

N

Dwg No. 21089-C-102-J

Drawing Title	Proposed South Elevation
Address	Lady Bee Studios, Albion St, Brighton, BN42 4AT
Client	OSM
Scale	1:50 @A1
Stage	BR
Drawn by	sb
Checked by	-

STICKLAND WRIGHT
architecture + interiors
www.sticklandwright.co.uk