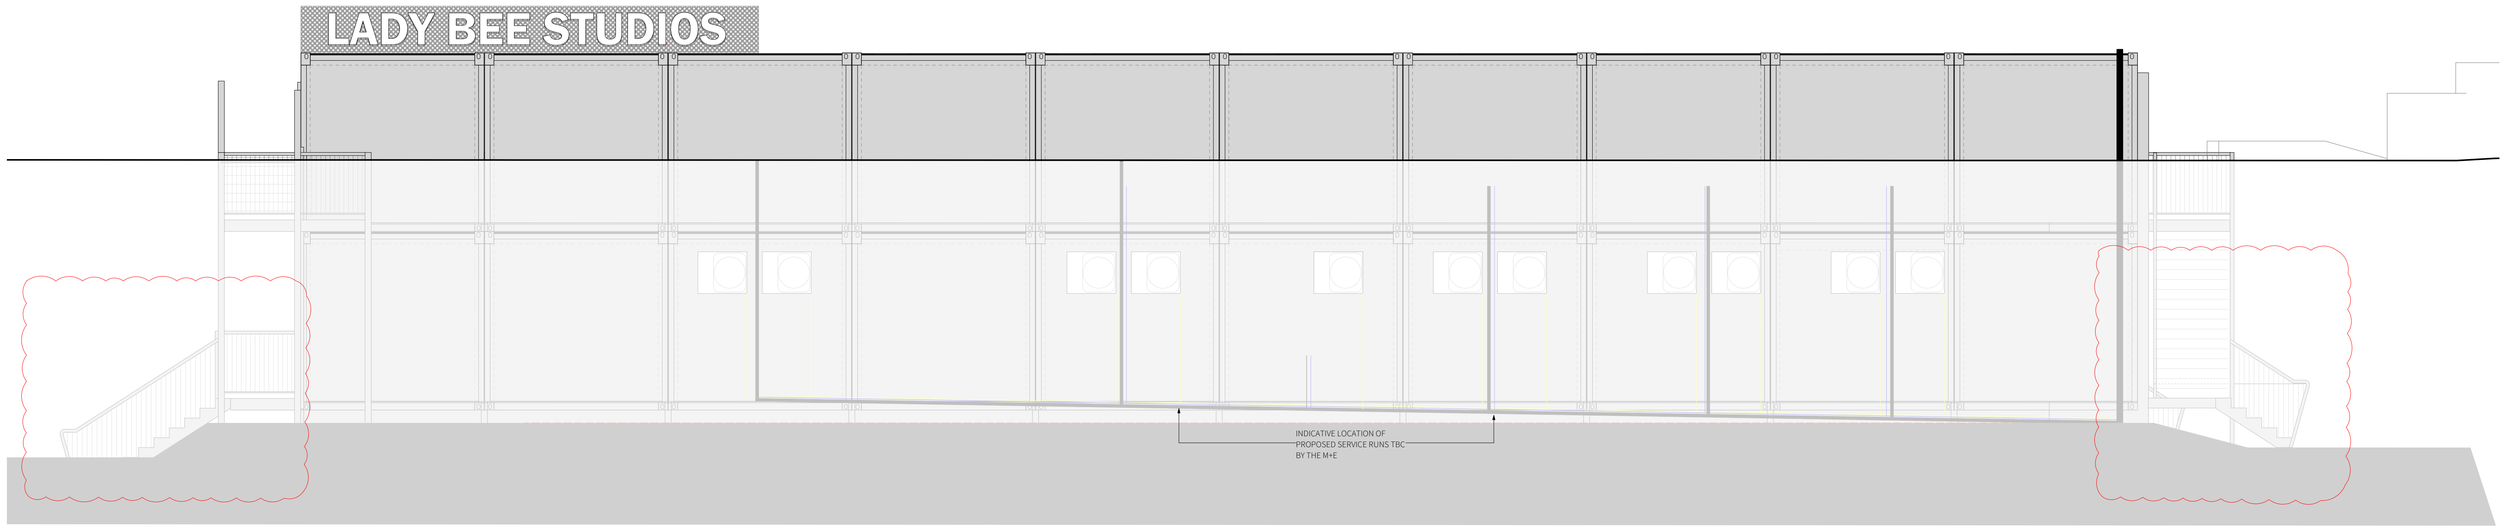


PROPOSED NORTH ELEVATION

4 Gloucester Passage, Brighton BN1 4AS
e: studio@sticklandwright.co.uk
t: 01273 964051
Company registered in England No. 11222477

Disclaimer:
This drawing is the copyright of Stickland Wright Ltd. and may not be reproduced or used except by written permission. Figured dimensions to have precedence over scaling. Check all site dimensions prior to fabrication. Refer any discrepancies found to Stickland Wright.

Revisions:

			Checked
B	06/07/2022	General amendments	
C	25/07/2022	General amendments following ground level changes	
D	09/09/2022	Unit height amended, stairs to fisrs floor revised and associated changes	
E	15/09/2022	Lift amendments and assocated changes	
F	10/10/2022	Revision clouds added indicating changes	

SCALE BAR 1:50 @ A1

1:50 | 1m | 2 | 3

N

Dwg No. **21089-C-104-F**

Drawing Title Proposed North Elevation
Address Lady Bee Studios, Albion St, Brighton, BN42 4AT

Client OSM
Scale 1:50 @A1
Stage BR
Drawn by sb
Checked by -

STICKLAND WRIGHT
architecture + interiors
www.sticklandwright.co.uk