LEGEND


FFL - FINISHED FLOOR LEVEL

TORW - TOP OF RETAINING WALL


TOF - TOP OF FOUNDATIONS

TOP - TOP OF PILE


TOPL - TOP OF PLATE

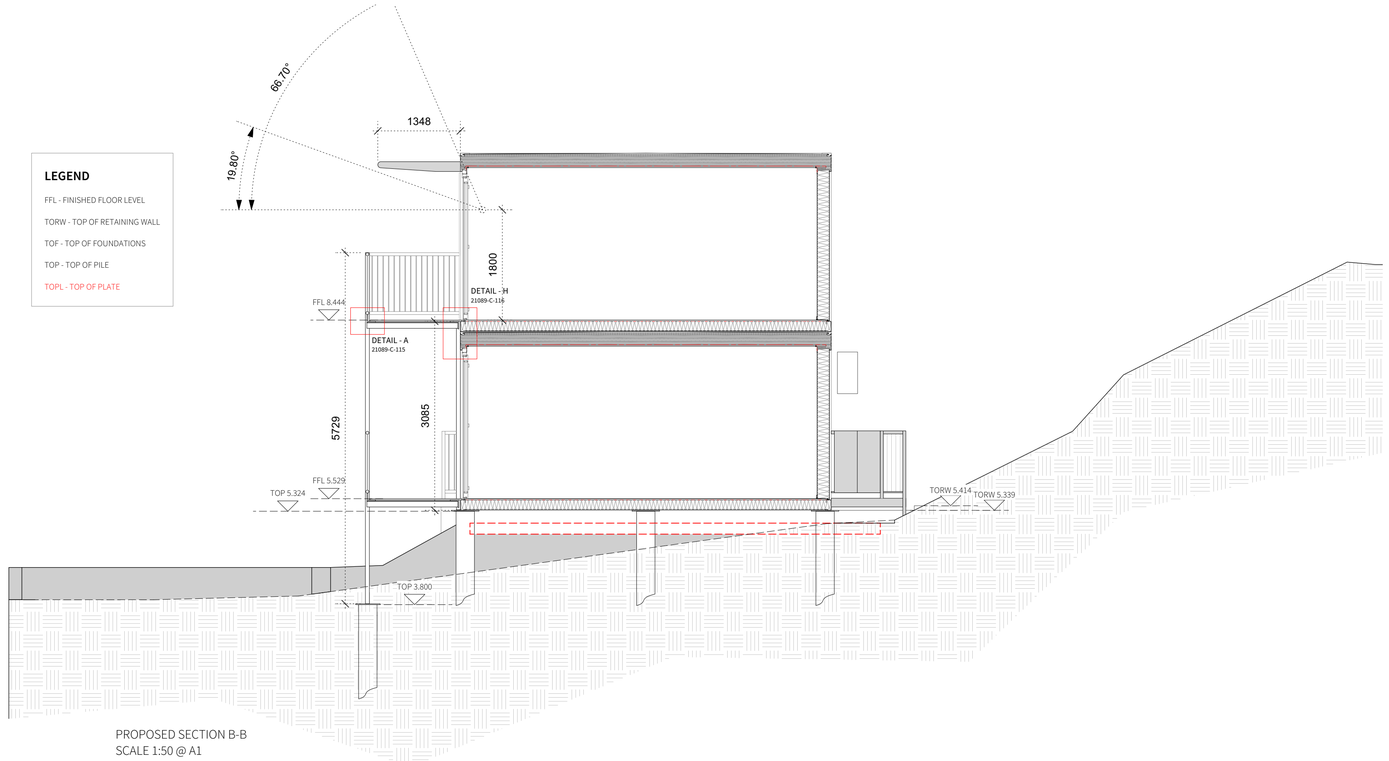

PROPOSED SECTION B-B
SCALE 1:50 @ A1

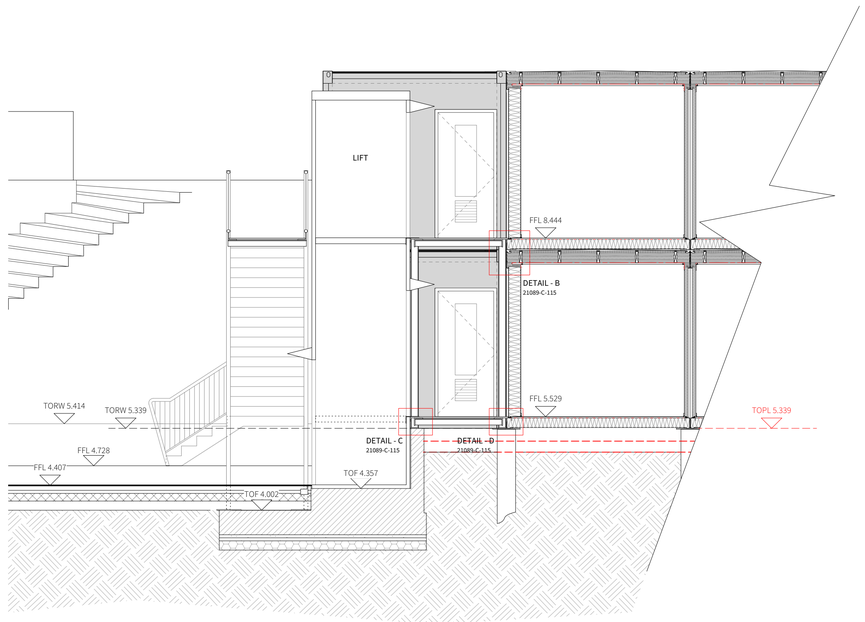

PROPOSED SECTION C-C
SCALE 1:50 @ A1

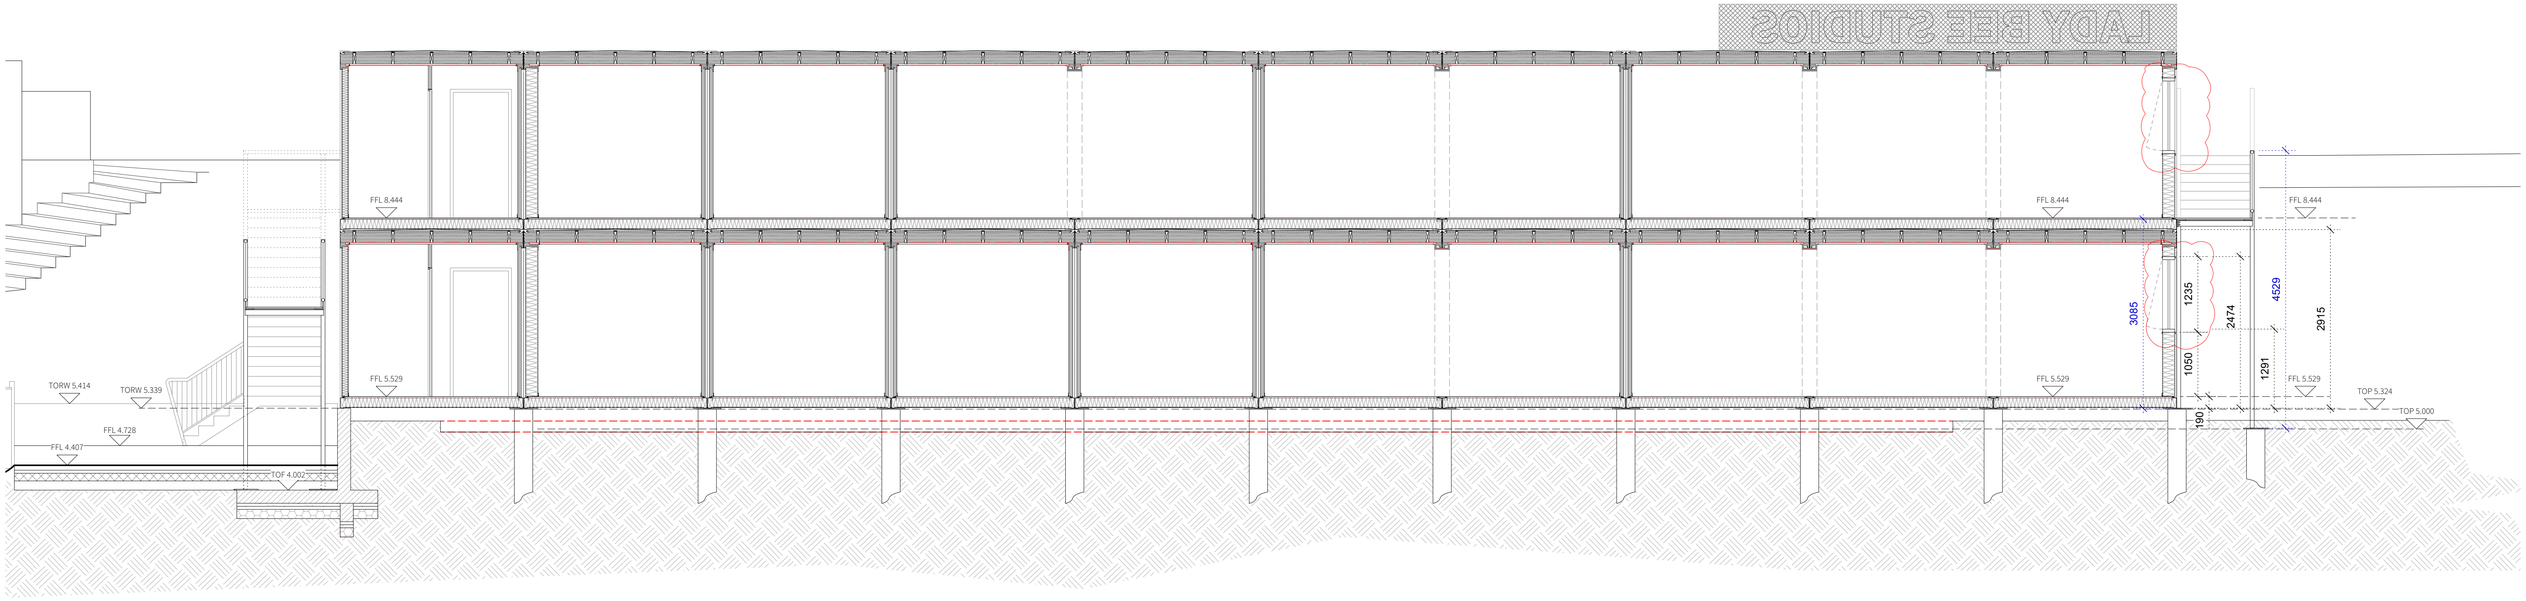

PROPOSED SECTION A-A
SCALE 1:50 @ A1

4 Gloucester Passage, Brighton BN1 4AS
e: studio@sticklandwright.co.uk
t: 01273 964051
Company registered in England No. 11222477

Disclaimer:

This drawing is the copyright of Stickland Wright Ltd. and may not be reproduced or used except by written permission. Figured dimensions to have precedence over scaling. Check all site dimensions prior to fabrication. Refer any discrepancies found to Stickland Wright.

Revisions:

			Checked
C	29/09/2022	Detail indicated	
D	05/10/2022	Brise Soleil indicated and dims added	
E	07/10/2022	Amendments following the meeting	
F	10/10/2022	Window position amended	
G	12/10/2022	Window psitions amended to previous location	

SCALE BAR 1:50 @ A1

1:50 | 1m | 2 | 3

N

Dwg No.	**21089-C-110-G**
Drawing Title	Proposed Section A-A, B-B & CC
Address	Lady Bee Studios, Albion St, Brighton, BN42 4AT
Client	OSM
Scale	1:50 @A1
Stage	BR
Drawn by	sb
Checked by	-

STICKLAND WRIGHT
architecture + interiors
www.sticklandwright.co.uk