1: 50 0 1 2 3 4 5 6 7 8 9 10

1: 100 0 1 2 3 4 5 6 7 8 9 10


1: 500 0 10 20 30 40 50

1: 1250 0 10 20 30 40 50 60 70 80 90 100


DIMENSIONS IN METRES



EAST

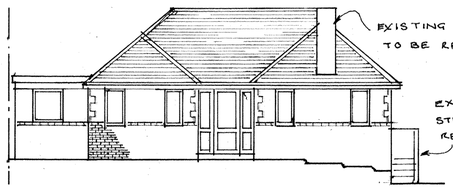


WEST

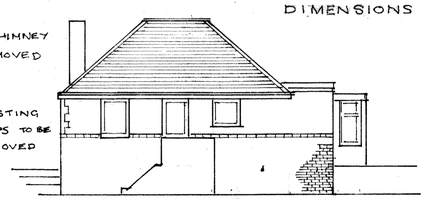


SOUTH


EXISTING ELEVATIONS

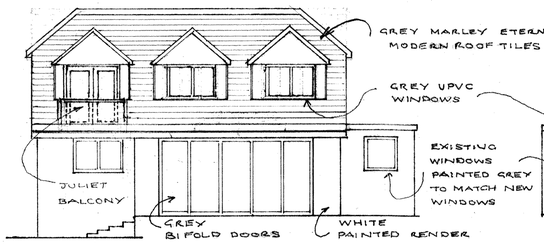

EAST

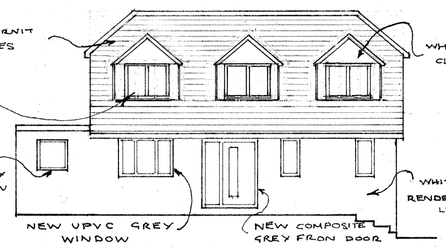


WEST

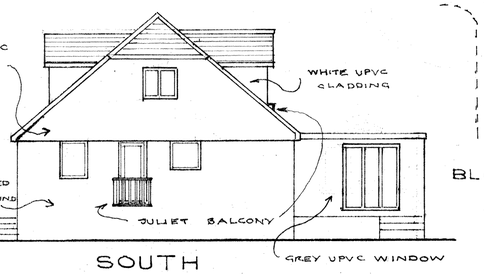


SOUTH


PROPOSED ELEVATIONS

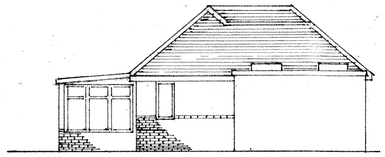


EXISTING NORTH ELEVATION

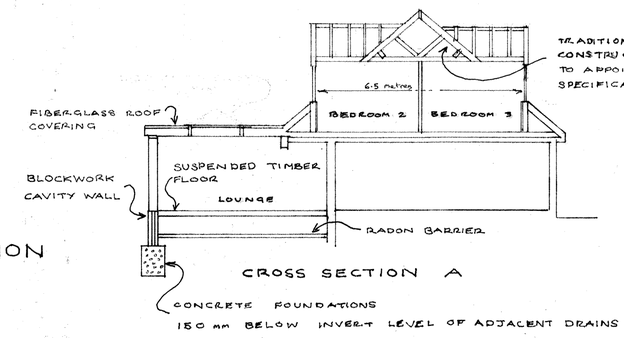


CROSS SECTION A

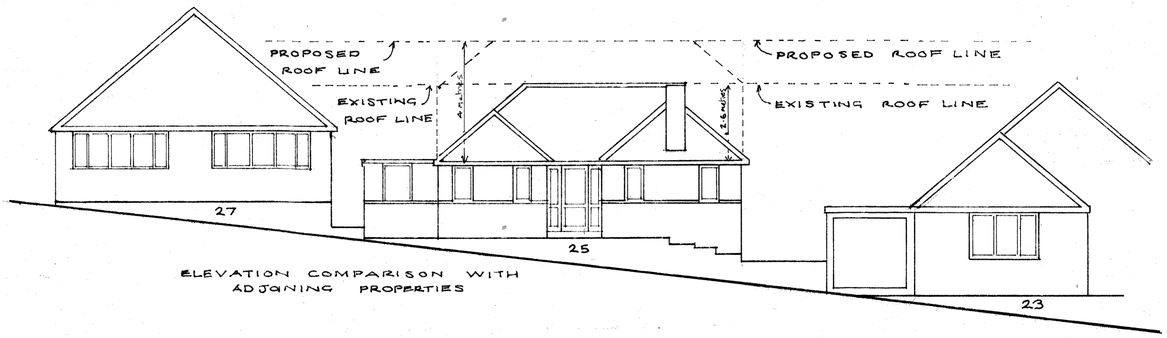


ELEVATION COMPARISON WITH ADJOINING PROPERTIES

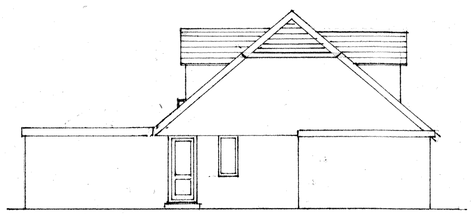


PROPOSED NORTH ELEVATION

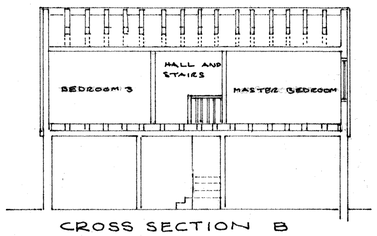


CROSS SECTION B

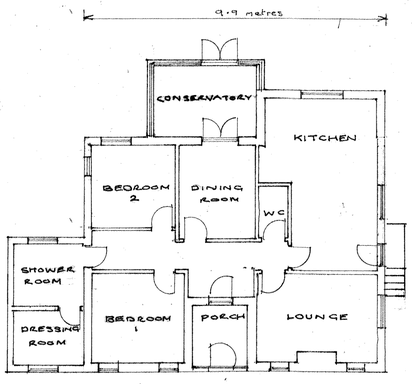

EXISTING GROUND FLOOR PLAN

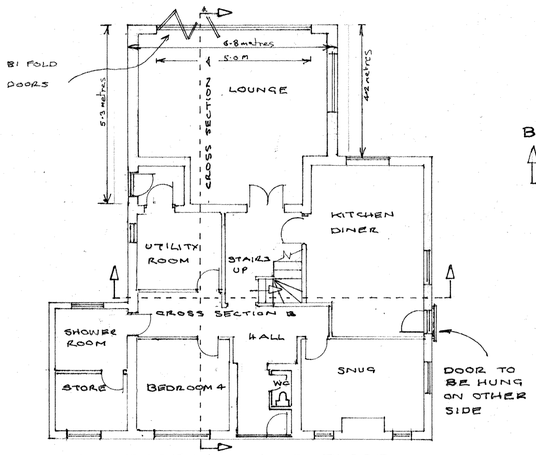


PROPOSED GROUND FLOOR PLAN

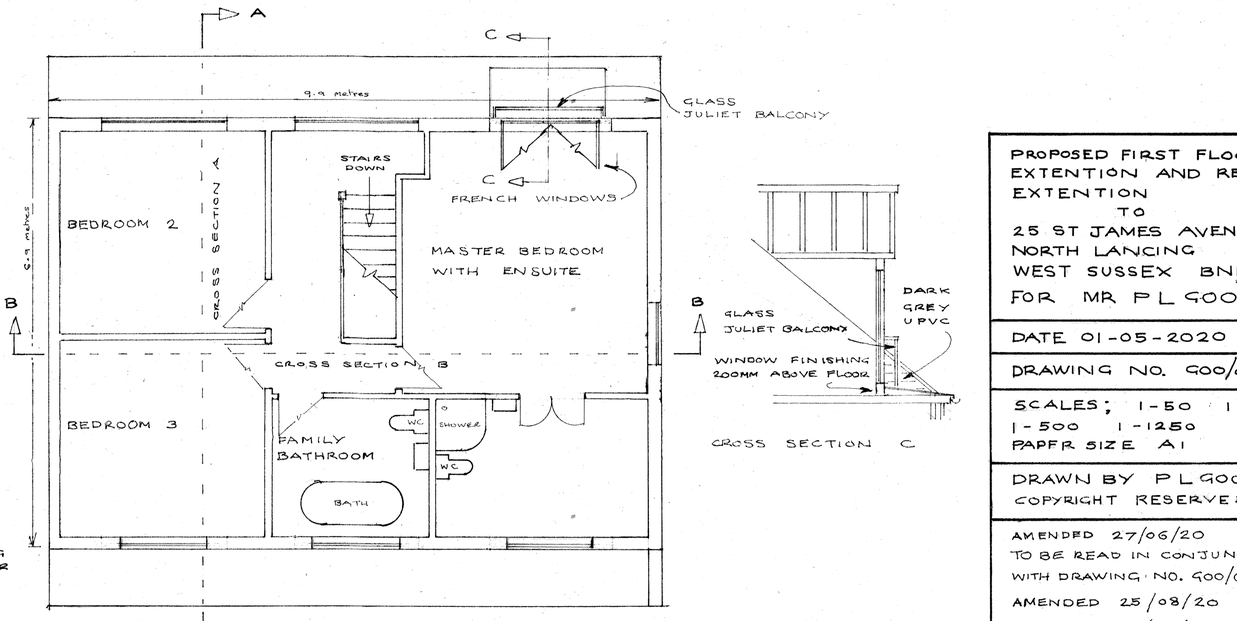


PROPOSED FIRST FLOOR PLAN

CROSS SECTION C

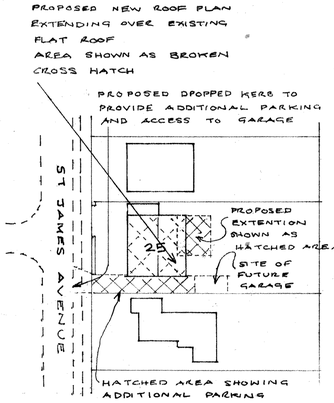

BLOCK PLAN SCALE 1:500

CROWN COPYRIGHT RESERVED

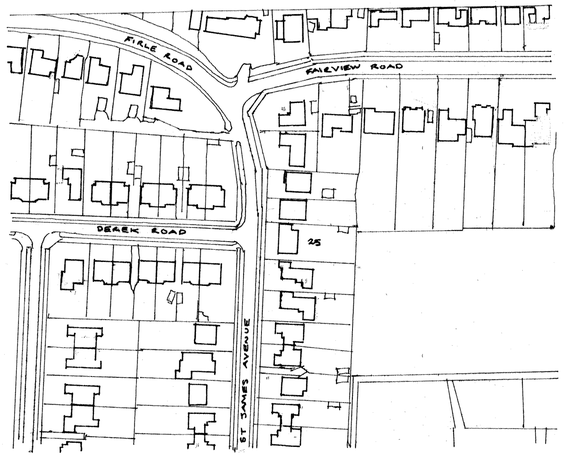

LOCATION PLAN SCALE 1:1250

CROWN COPYRIGHT RESERVED

PROPOSED FIRST FLOOR EXTENTION AND REAR EXTENTION
TO
25 ST JAMES AVENUE
NORTH LANCING
WEST SUSSEX BN15 0NX
FOR MR P L GOOCH

DATE 01-05-2020

DRAWING NO. 900/02/20

SCALES; 1-50 1-100 1-500 1-1250
PAPER SIZE A1

DRAWN BY P L GOOCH
COPYRIGHT RESERVED

AMENDED 27/06/20
TO BE READ IN CONJUNCTION WITH DRAWING NO. 900/03/20
AMENDED 25/08/20
AMENDED 20/10/22