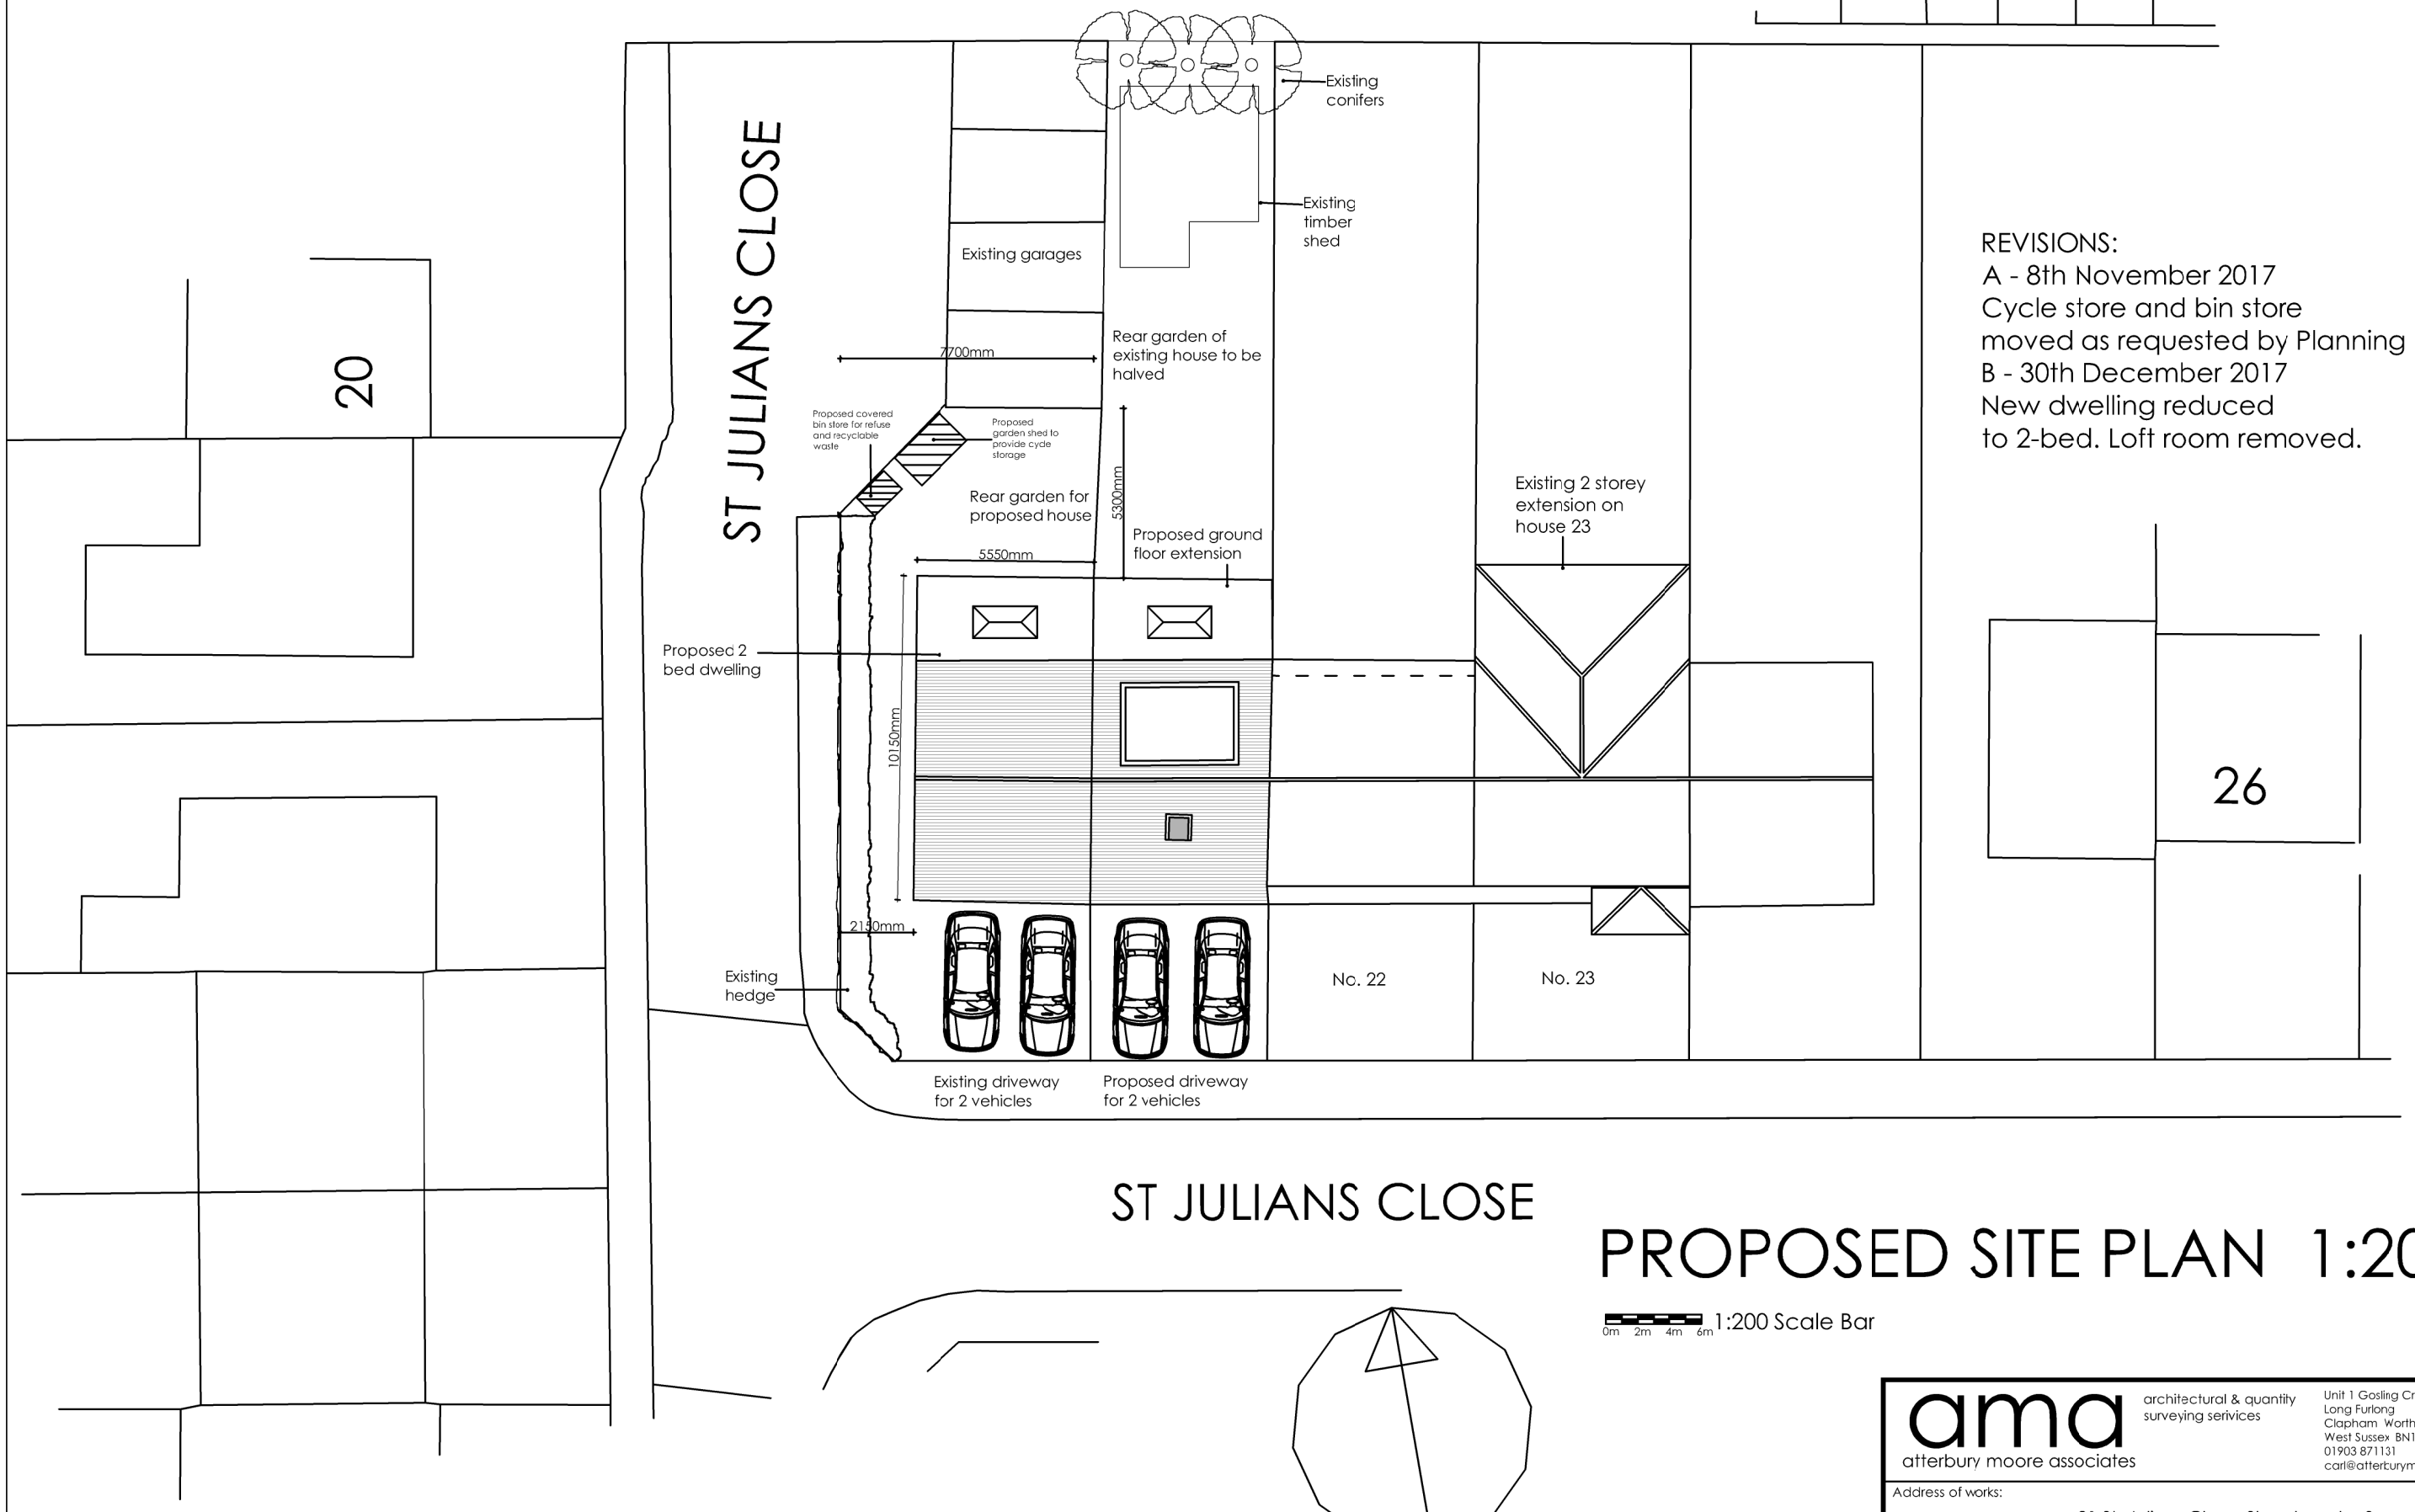

REVISIONS:
A - 8th November 2017
Cycle store and bin store
moved as requested by Planning
B - 30th December 2017
New dwelling reduced
to 2-bed. Loft room removed.

PROPOSED SITE PLAN 1:200

0m 2m 4m 6m 1:200 Scale Bar

PROPOSALS:

1) Proposed rear extension and loft conversion to No.21 St. Julian's Close
2) Proposed 2-bed dwelling to the side of No.21

ama
atterbury moore associates
architectural & quantity surveying serivices
Unit 1 Gosling Croft Business Park
Long Furlong
Clapham Worthing
West Sussex BN13 3UT
01903 871131
carl@atterburymoore.co.uk

Address of works:	21 St. Julians Close, Shoreham by Sea
Drawing title:	Proposed Dwelling and Extensions

Date:	Scales:	Paper size:	Dwg No:
29th Sep 17	As shown	A3	AD-179-03/B