






50-52 South Street - Proposed Ground Floor
No proposed changes

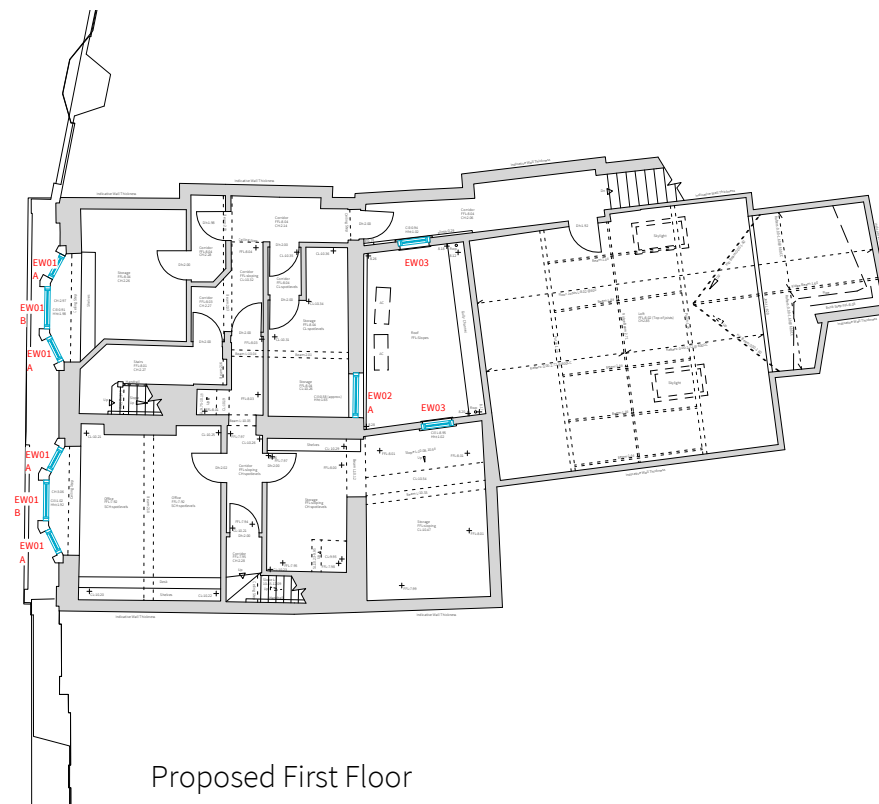

Proposed First Floor

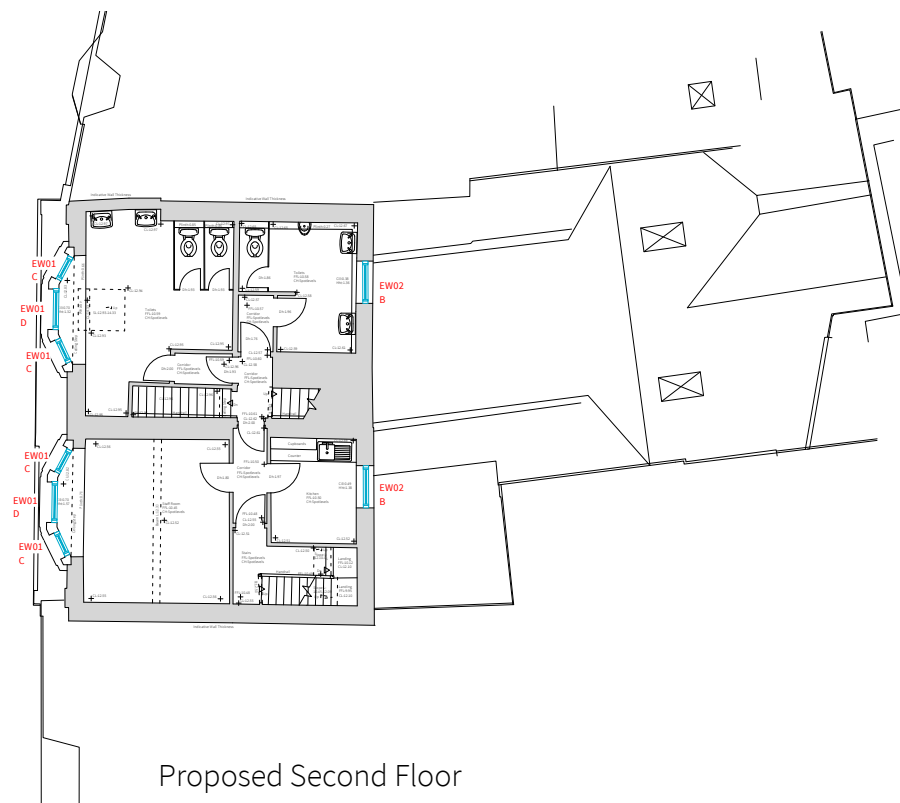

Proposed Second Floor

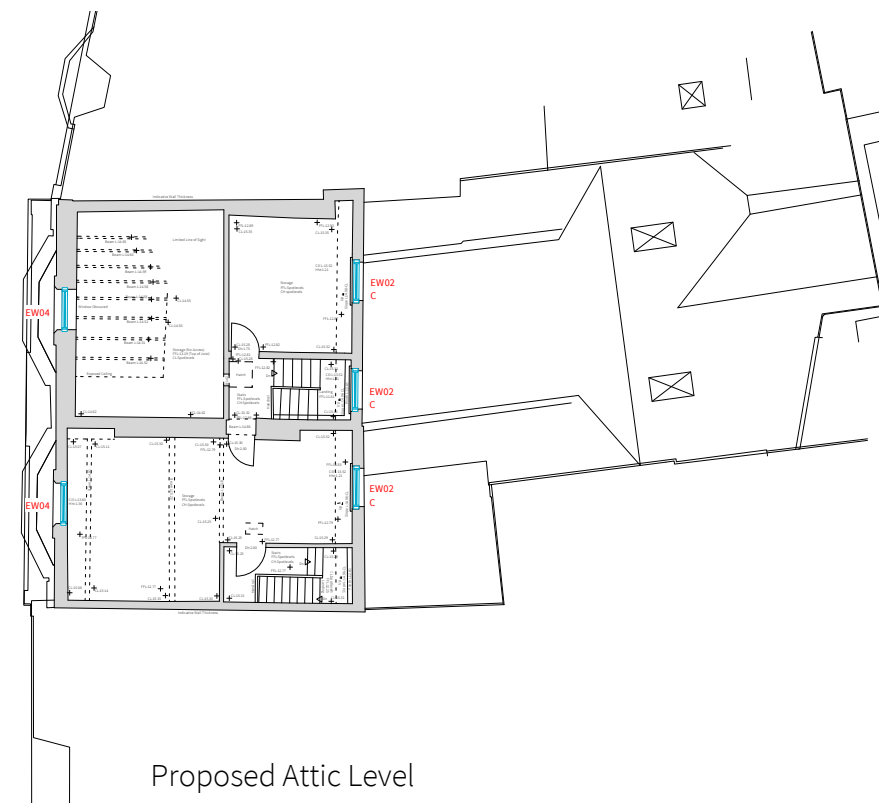

Proposed Attic Level

23 Vine Street, Brighton BN1 4AG
e: studio@sticklandwright.co.uk
t: 01273 964051
Company registered in England No. 11222477


Disclaimer:

This drawing is the copyright of Stickland Wright Ltd. and may not be reproduced or used except by written permission. Figured dimensions to have precedence over scaling. Check all site dimensions prior to fabrication. Refer any discrepancies found to Stickland Wright.

Revisions:

Rev	Date	Description
A	22/05/2025	For planning

Checked

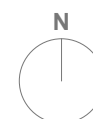

1:200 2m 4 6 8 10 12

Dwg No. 23049-P-110 A

Drawing Title Proposed Plans
Address 50-52 South St, Worthing
Client DIM 365 Ltd
Scale 1:200 @A3
Stage Planning
Drawn by ah
Checked by ns



architecture + interiors
www.sticklandwright.co.uk