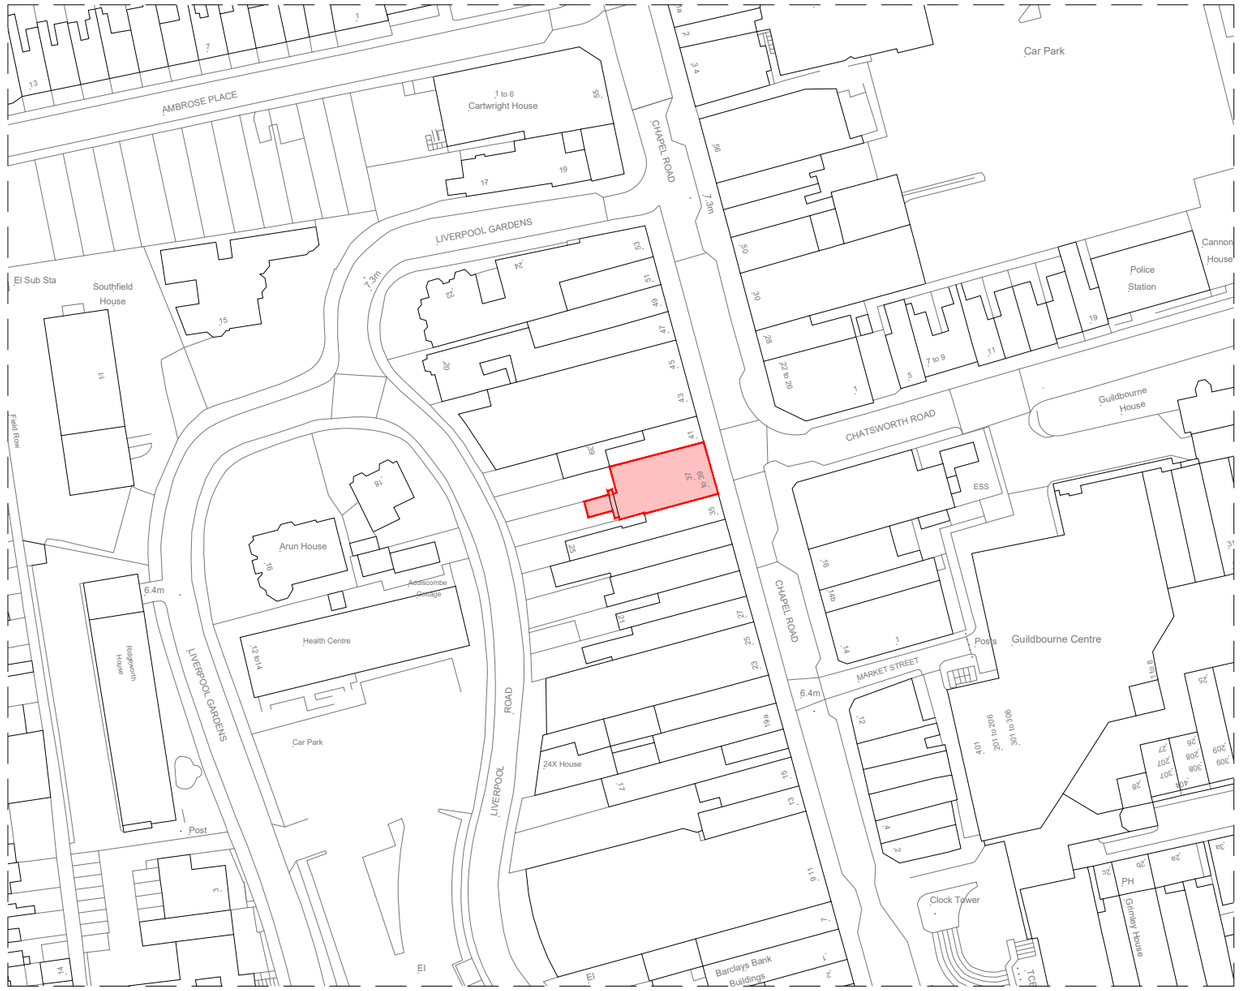

SITE LOCATION PLAN
1:1250 @ A3

N

©Crown Copyright and database rights 2025 OS Licence no. AC0000849896

0 25 50 100
Metres
Scale 1:1250@A3

Notes.

This Drawing is the copyright and property of Santander UK PLC. It must not be copied or published without written consent.

Do not scale from this drawing.

Rev	Description	Date	By

PLANNING

Santander

Project
Worthing
37 Chapel Road,
West Sussex, BN11 1EW

Title
Site Location Plan

Scale 1:1250 @ A3

Drn	App
BG	
Date 22/04/2025	Date

Consultants' drawing number
2243-A-0080-0000

brand LOM

Client drawing number
WorthingCR-0080-LP-EX

rev. -