



EXISTING GROUND FLOOR PLAN 1:50

PLANNING ONLY

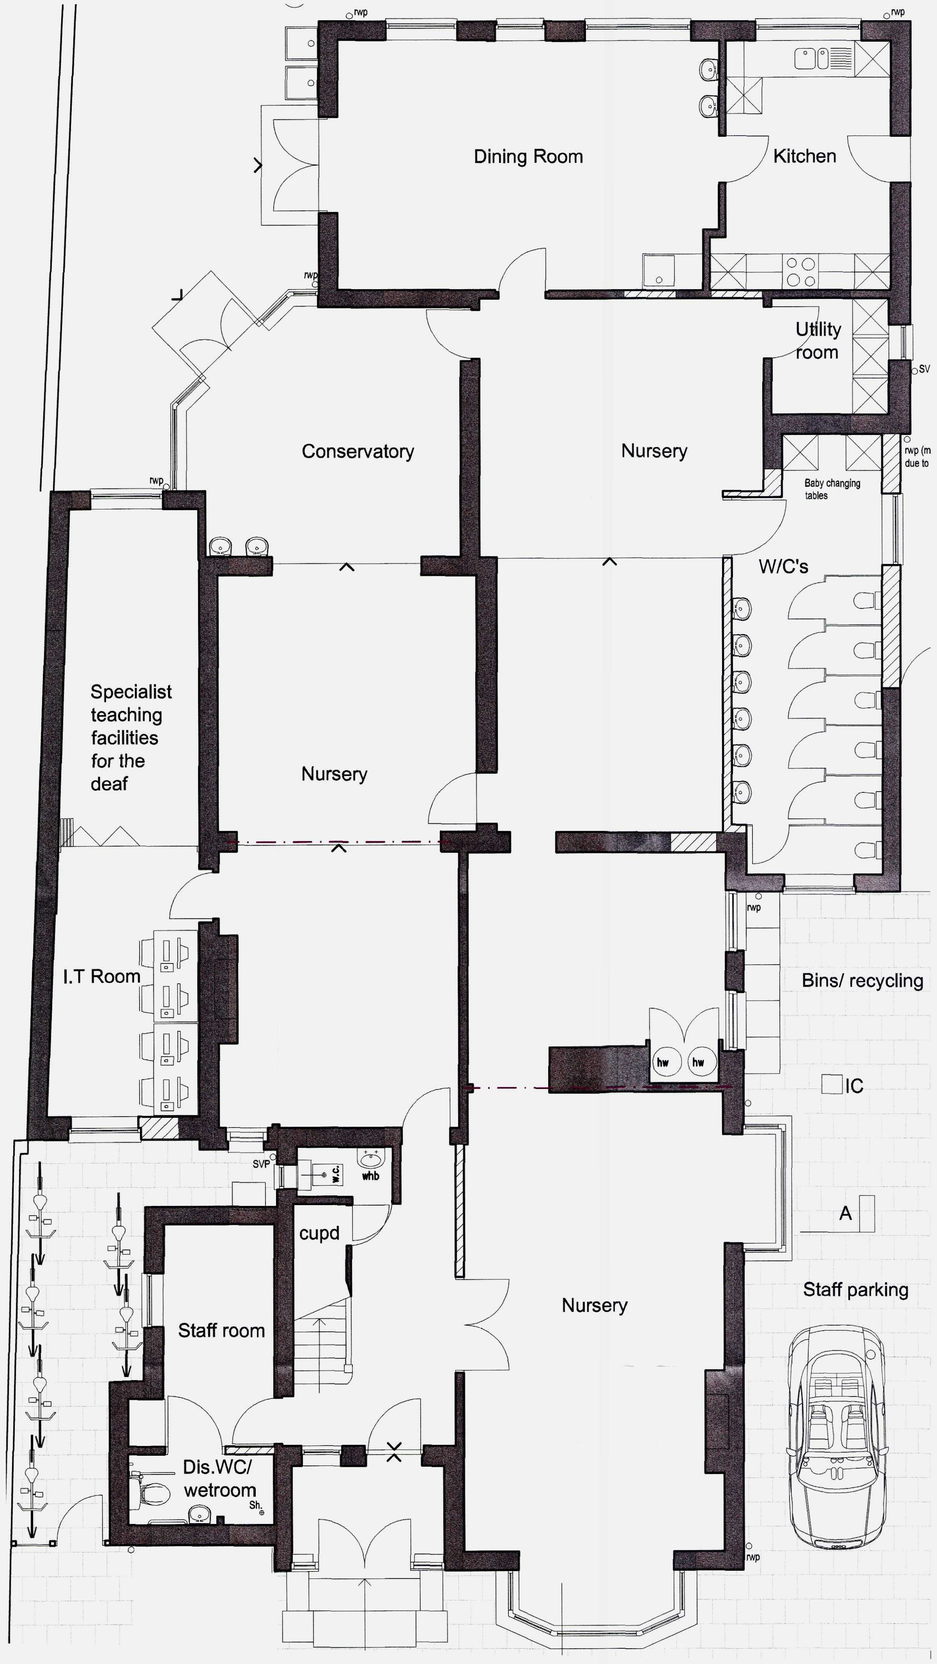


PROPOSED GROUND FLOOR PLAN 1:50

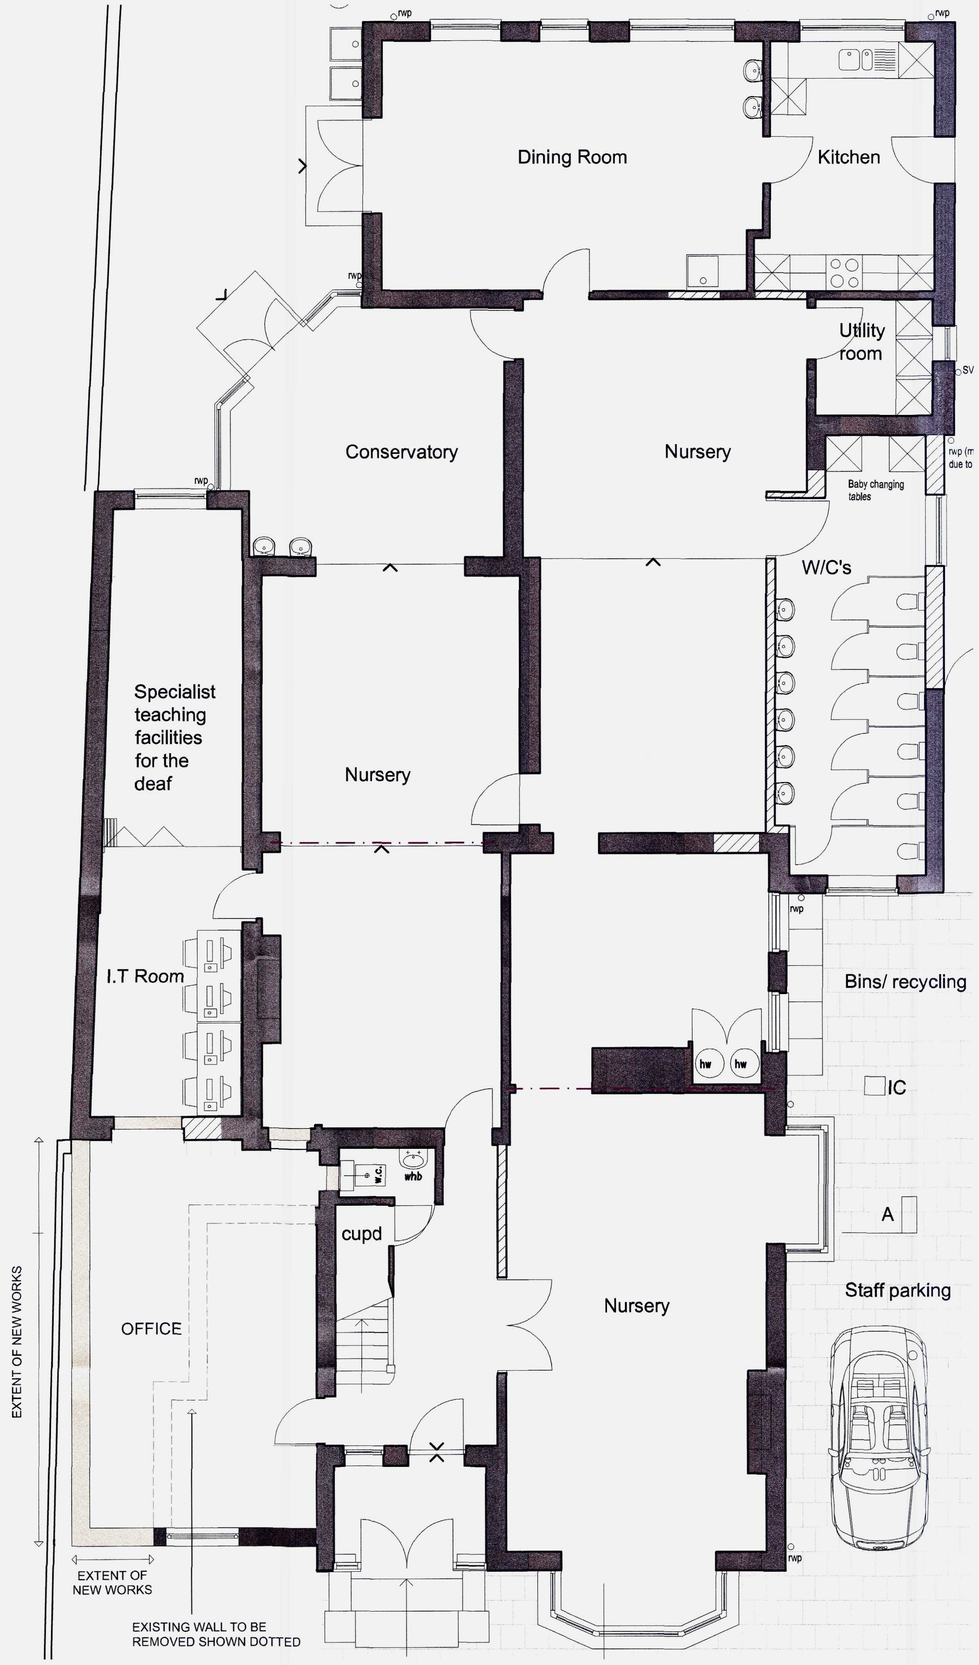

AMENDMENT

N

ORDNANCE SURVEY PLAN 1:250

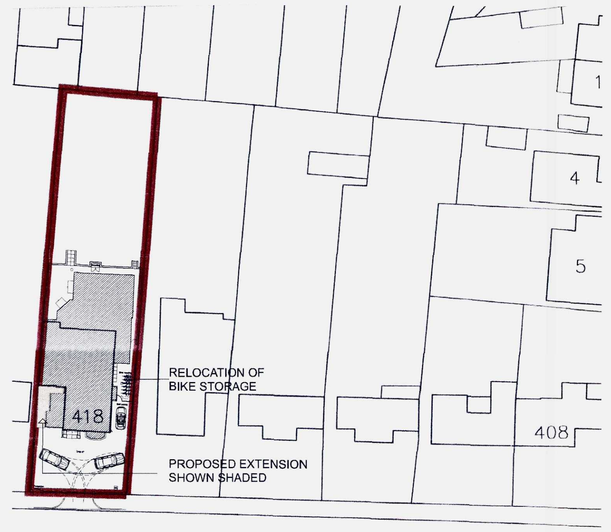

SITE PLAN 1:500

ADUR & WORTHING PLANNING SERVICES	
PLAN	AWDM/ 0609/14
DATE VALID	22 MAY 2014

N

ALL DRAWINGS ARE TO SCALE AS INDICATED IN TITLE BLOCK BELOW.

Not for construction. ~~Confirm all dimensions on site~~.

garrick & team
Architects
36 Edburton Avenue, Brighton, East Sussex, BN1 6EJ
t.0781 6835 355
e. sean@garrickandteam.com

Scheme	SINGLE STOREY SIDE EXTENSION TO 418 UPPER SHOREHAM ROAD, SHOREHAM BY SEA, WEST SUSSEX.	Client	
Title	EXISTING AND PROPOSED GROUND FLOOR PLAN SITE AND LOCATION PLAN.		MEGASAURUS NURSERIES LTD
Scale	1:50, 500 & 1250 @ A1	Date	30:04:14
		Drawing Number	1411-01A