
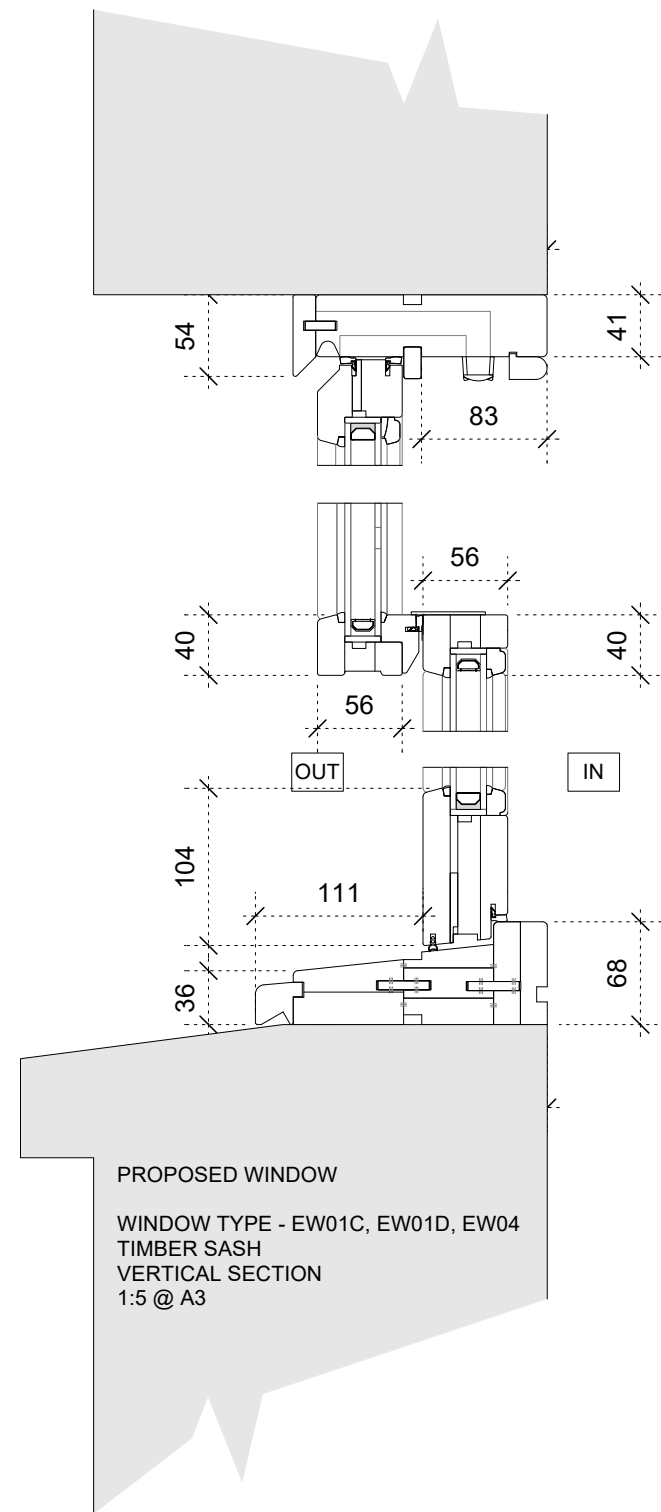


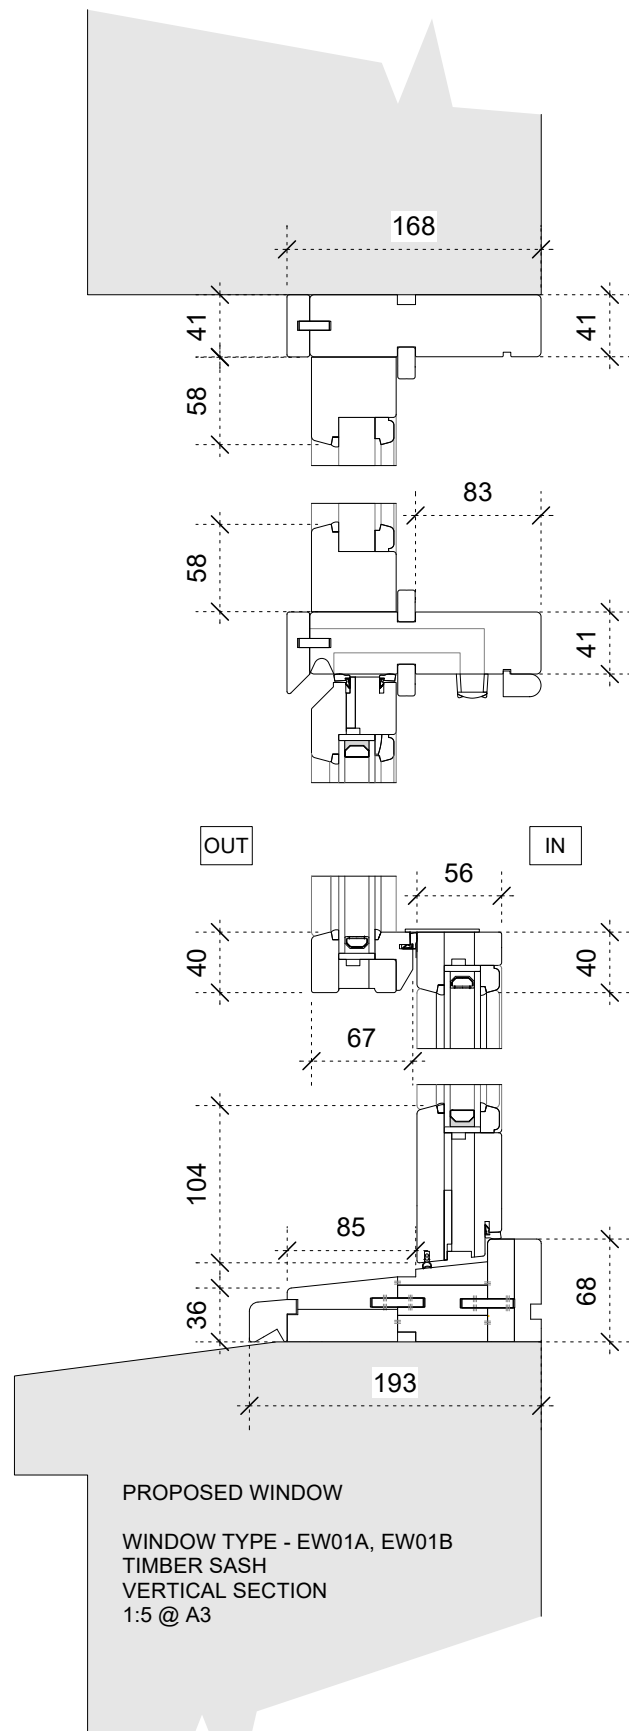

23 Vine Street, Brighton BN1 4AG
 e: studio@sticklandwright.co.uk
 t: 01273 964051
 Company registered in England No. 11222477

Disclaimer:

This drawing is the copyright of Stickland Wright Ltd. and may not be reproduced or used except by written permission. Figured dimensions to have precedence over scaling. Check all site dimensions prior to fabrication. Refer any discrepancies found to Stickland Wright.

Revisions:

A	11/11/2025	Amendments following receipt of planning comments
B	06/03/2026	Bottom rail amended as requested by the planning officer

Checked

SCALE BAR 1:5 @ A3



Dwg No. 23049-P-120 B

Drawing Title Proposed Window Details 01
 Address 50-52 South St, Worthing
 Client DIM 365 Ltd
 Scale 1:5 @ A3
 Stage Planning
 Drawn by sb
 Checked by ns



architecture +
 interiors
 www.sticklandwright.co.uk