




Proposed South Elevation

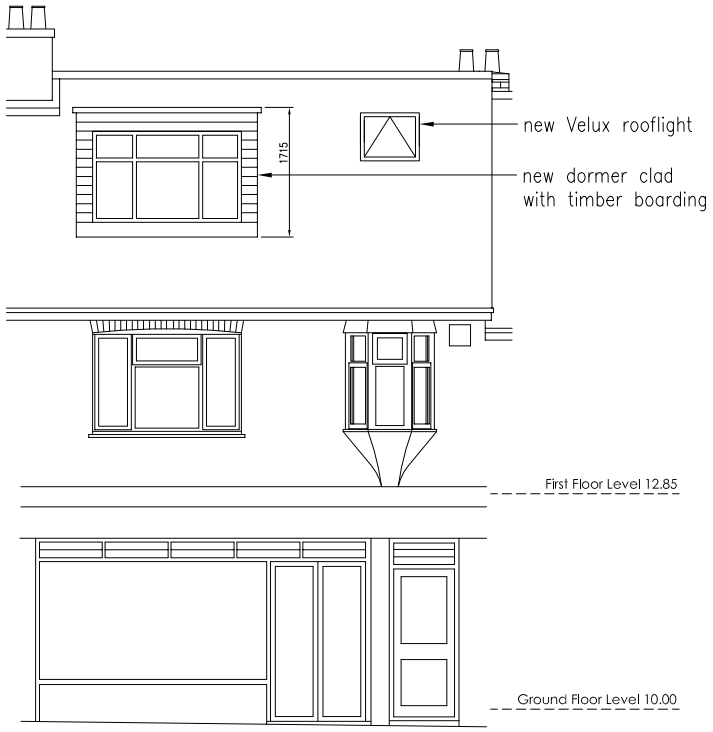


Proposed North Elevation

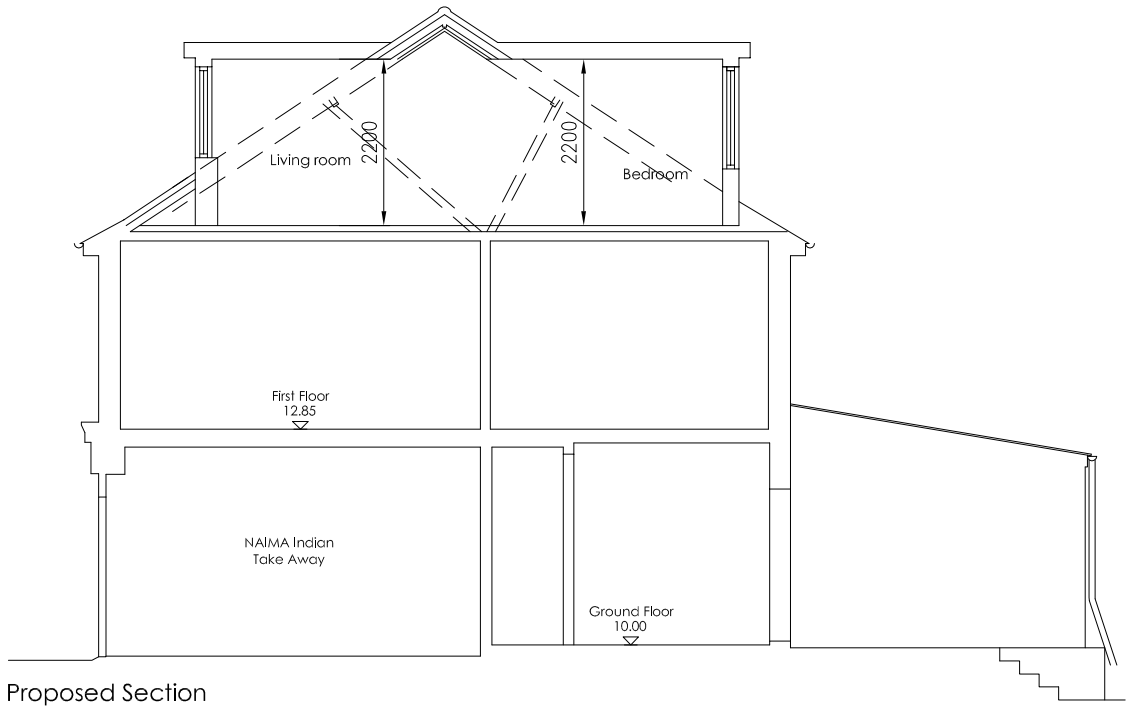


Proposed Section

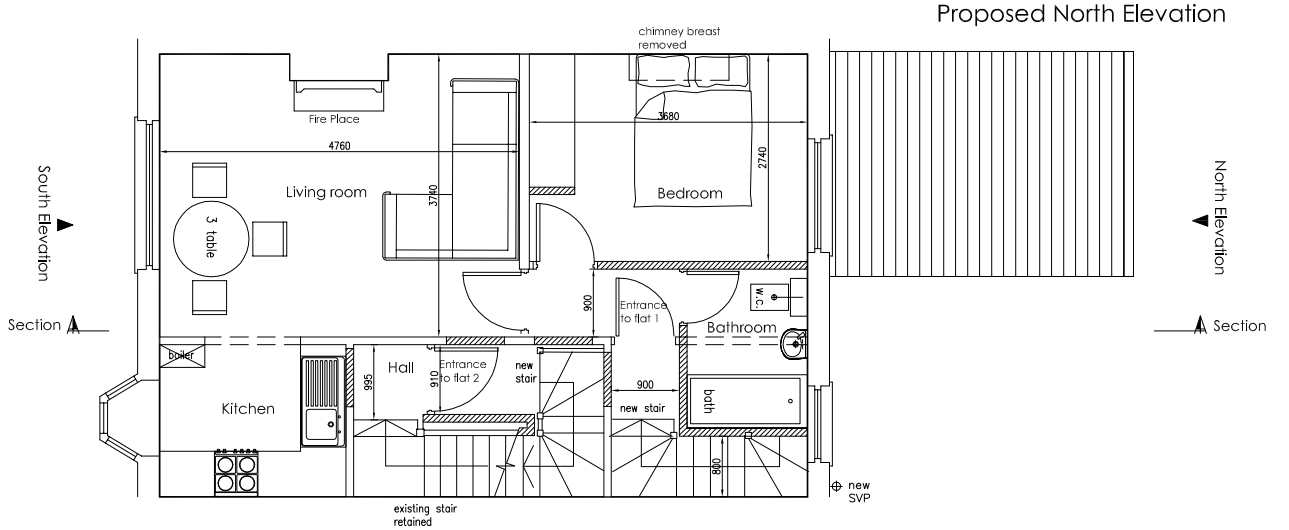

Proposed First Floor Plan

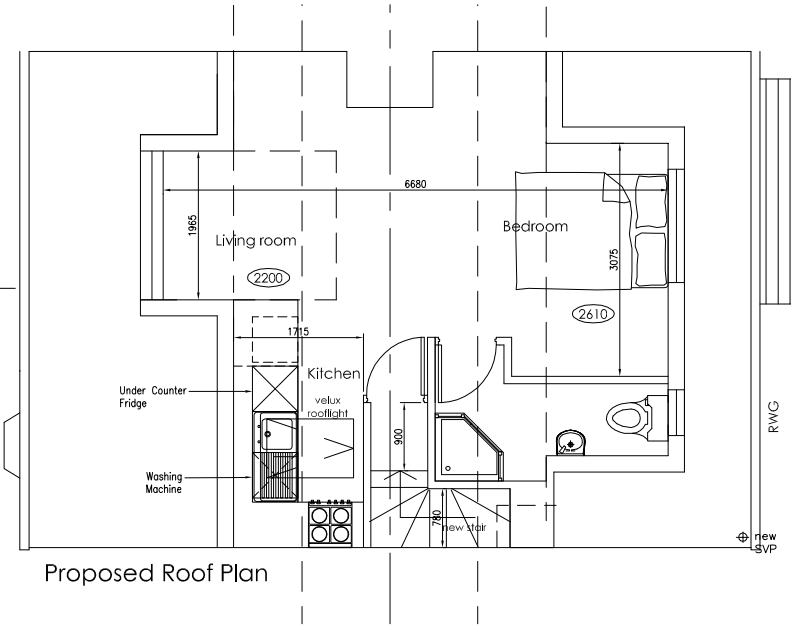

Proposed Roof Plan

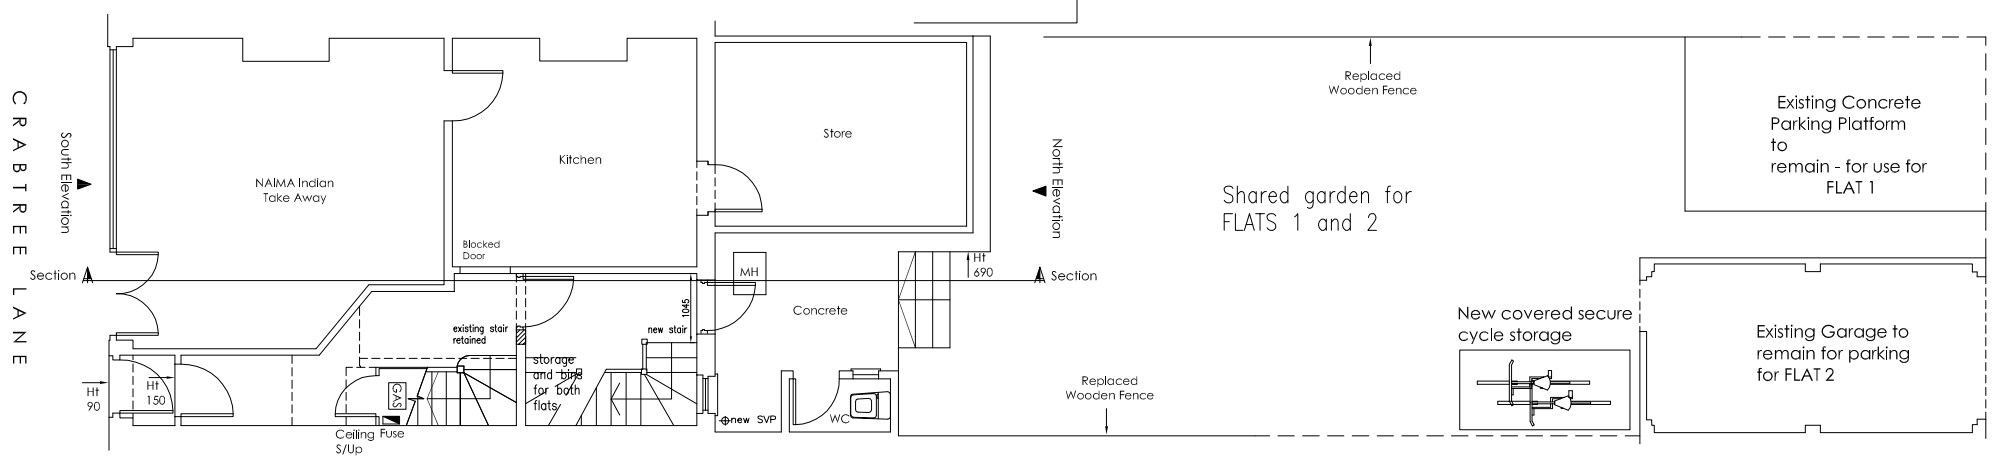

Proposed Ground Floor Plan

SCALE BAR

| | | |