

REAR (SOUTH-WEST) ELEVATION



FRONT (NORTH-EAST) ELEVATION



NORTH-EAST FLANK ELEVATION

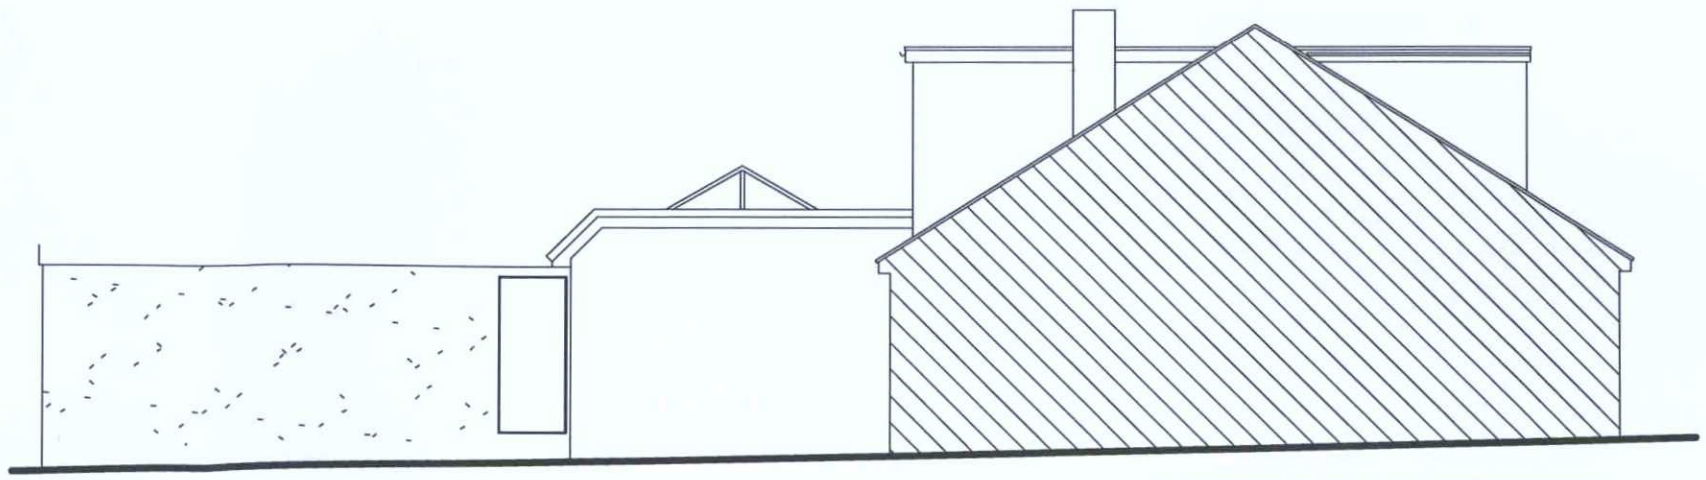

SOUTH-WEST FLANK ELEVATION

ADUR & WORTHING
PLANNING SERVICES

PLAN	AWDM/1176/18
DATE VALID	17 SEP 2018

AMENDMENT

NOTE
Drawings currently relevant for the works shown. If need as a guide to assist in pricing it is the responsibility of the user to ensure that all works required for the completion of the build are allowed for in their quotation and it is their sole responsibility to carry out any necessary investigative visits to investigate the existing structure to ensure that any pieces shown are fully comprehensive.

NOTE
Contractor to carry out initial survey to determine exact lengths and positions of all structural elements prior to installation as well as opening sizes for proposed staircase, windows and doors

NOTE
In the design of the proposed works, A.D.S. Ltd. Design has had to make certain assumptions (for example the construction of existing elements and drainage runs). If it is found upon investigations that the these assumptions are incorrect, the contractor is to inform the client prior to commencing with works

DO NOT SCALE DRAWINGS. USE DIMENSIONS IF IN DOUBT ASK
DRAWINGS ARE PRODUCED ON THE BASIS THAT THEY ARE SUFFICIENT FOR COMPETENT PROFESSIONAL & AND CONTRACTORS

REV	DATE	DESCRIPTION

The drawing is the sole copyright of ADS Ltd. Do not reproduce without written authority.

A. D. S. Ltd.
Chartered Building Consultants & Surveyors
158 Ridgeway Road, Shoreham, West Sussex, BN43 5RN
Tel: 01273 719842 Mob: 07973 338893 Email: info@ads.uk.com

Client	Mr & Mrs Tardy
Project No.	48 Old Shoreham Road
Drawing	Lowering
	Hove Sussex
	BN3 6QT

Proposed Elevations

Date	JUL 2018
Scale at A3	1:100
Drawing No.	PL/N04a
Rev	