

FRONT ELEVATION



REAR ELEVATION.

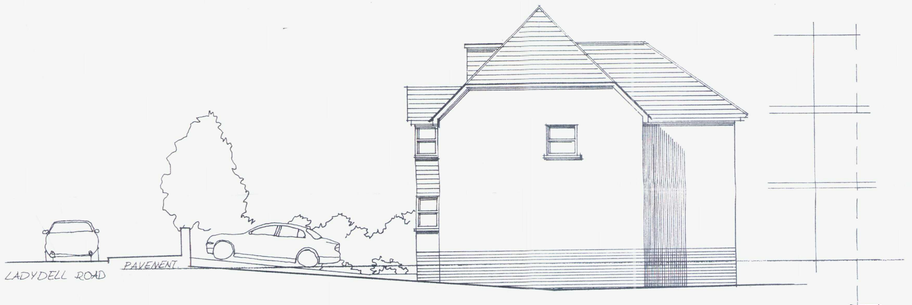

SIDE ELEVATION

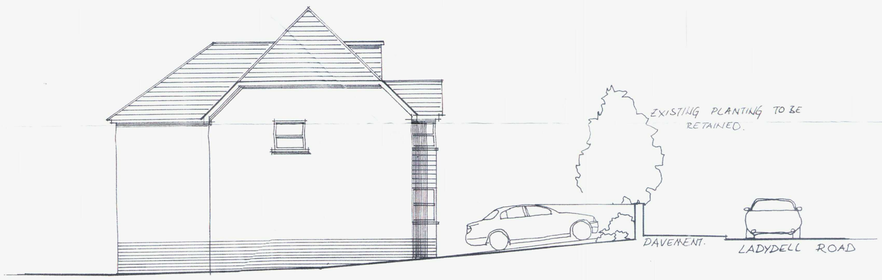

SIDE ELEVATION.

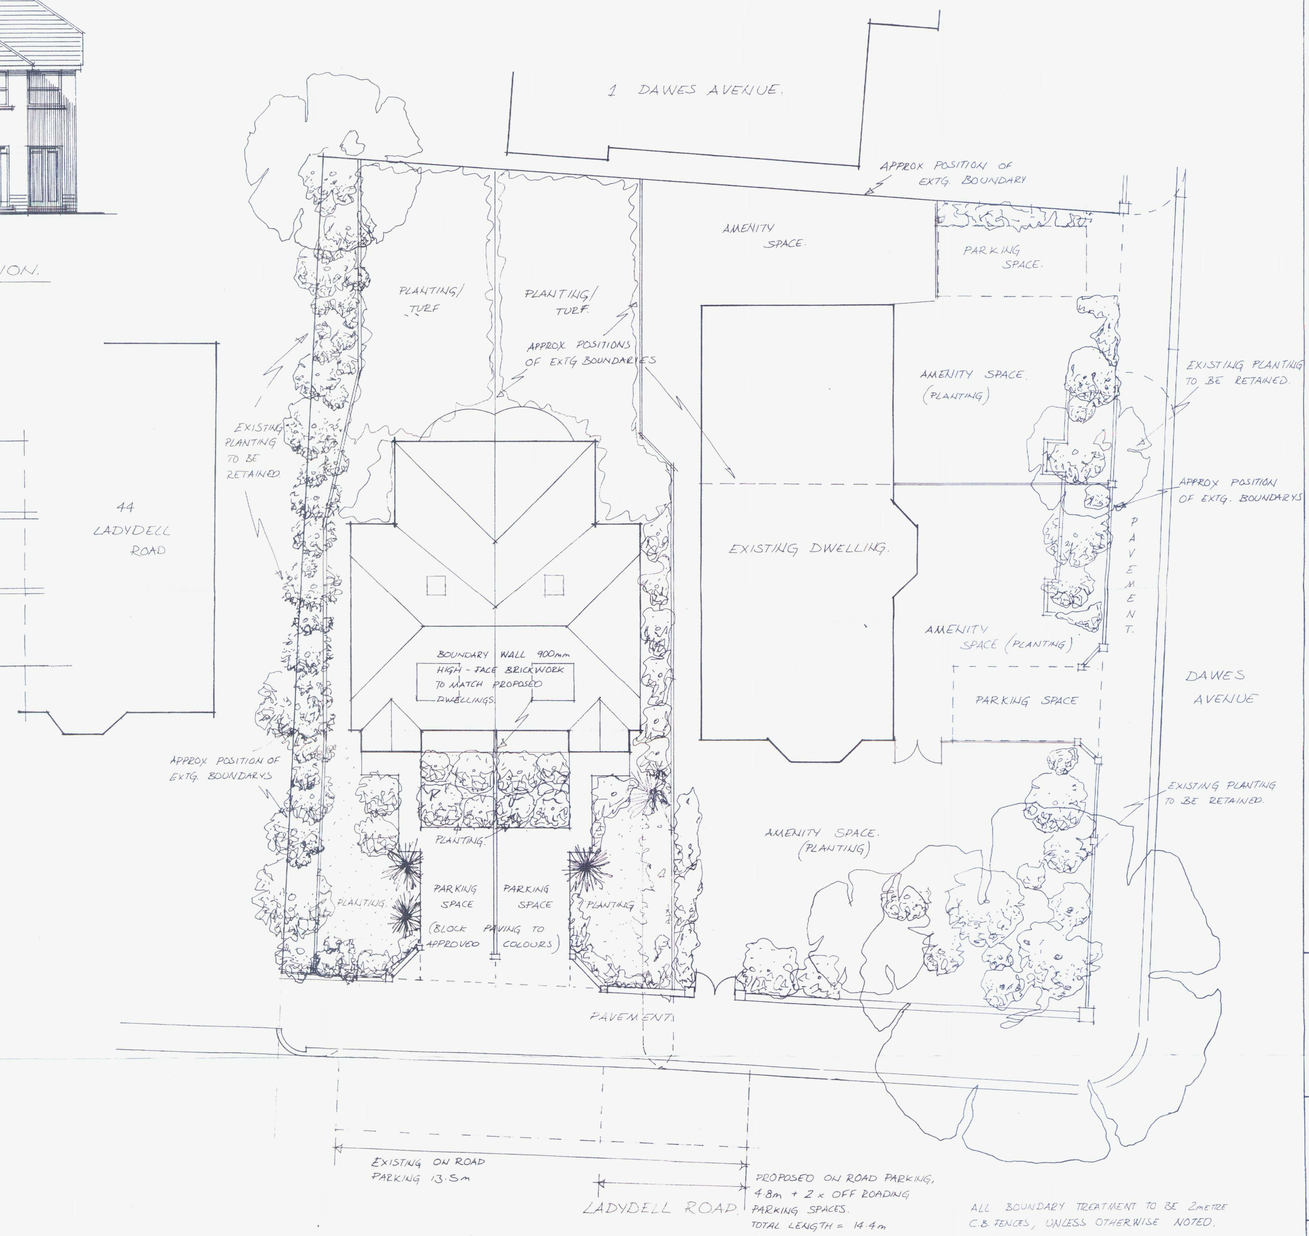

SITE PLAN.

FINISHES:-

PROPOSED HOUSES-

WALLS TO BE SMOOTH RENDERED & PAINTED TO APPROVED COLOURS.
ROOF & PORCHES - PLAIN TILES TO APPROVED COLOURS.
WINDOWS & DOORS - TO BE WHITE FINISHED UPVC (WITH SLIDING SASHES)

NOTE:-
THE BOUNDARYS ON THIS PLAN HAVE BEEN PREPARED FROM INFORMATION SUPPLIED BY THE CLIENT, AND IS INTENDED FOR PLANNING PURPOSES ONLY.
THIS PLAN MUST NOT BE USED FOR BUILDING OR SETTING OUT PURPOSES.
SITE DIMENSIONS MUST BE TAKEN.

NOTES:
1. ALL DIMENSIONS AND LEVELS WHETHER NOTED OR OTHERWISE TO BE CHECKED ON SITE AND NOT SCALED FROM THIS DRAWING AND ANY DISCREPANCIES TO BE REFERRED TO THE SUPERVISING OFFICER PRIOR TO COMMENCEMENT OF WORK OR THE ORDERING OF MATERIALS OR COMPONENTS

T.P. OFFICE COPY

REVISED PLAN

BOROUGH OF WORTHING
DEPOSITED 26/5/09
TP REF NO.
WB/ 09/0340/FUL

WORTHING BOROUGH COUNCIL
- 2 JUN 2009
CONSENT GRANTED
SUBJECT TO CONDITIONS

© COPYRIGHT

PROJECT:

40 LADYDELL ROAD, WORTHING, EAST SUSSEX.

DRAWING:

PROPOSED THREE-BED, SEMI-DETACHED HOUSES, ELEVATIONS & SITE PLAN.

SCALE: 1:100

DATE: SEPT 2007.

PLANS
ARCHITECTURAL CONSULTANTS
20 SUTTON PARK ROAD, SEAFORD, EAST SUSSEX BN25 1NT.
SEAFORD
TEL: (01323) 491100
FAX: (01323) 491199

DRAWING No.: