XXDO NOT SCALE FROM THIS DRAWINGX

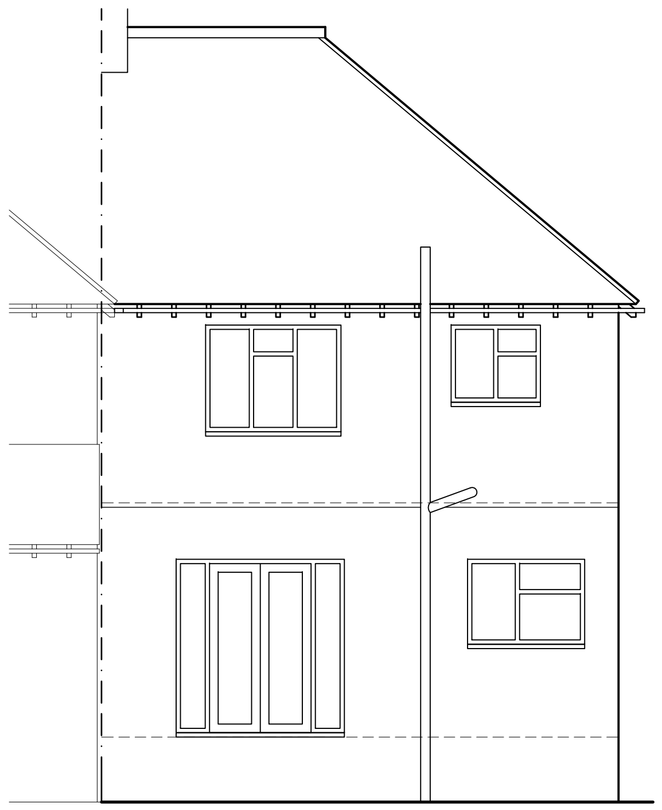

West Elevation

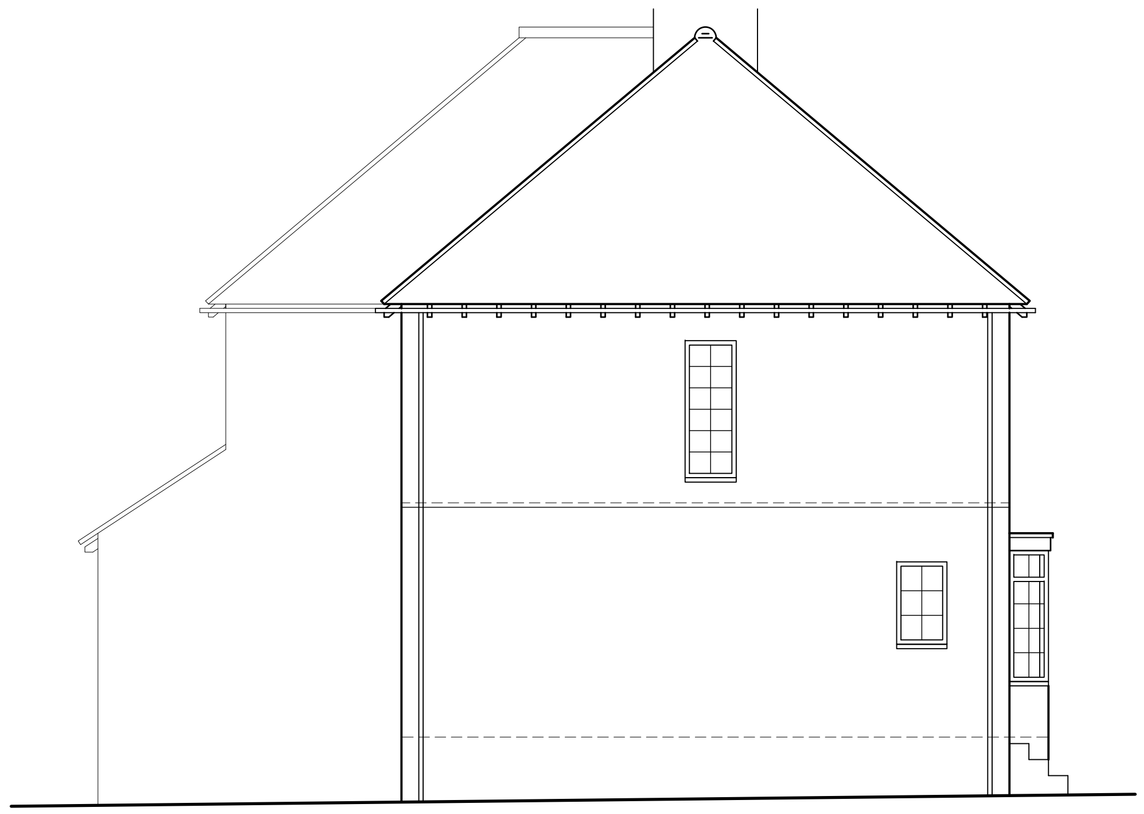

South Elevation



Location Plan

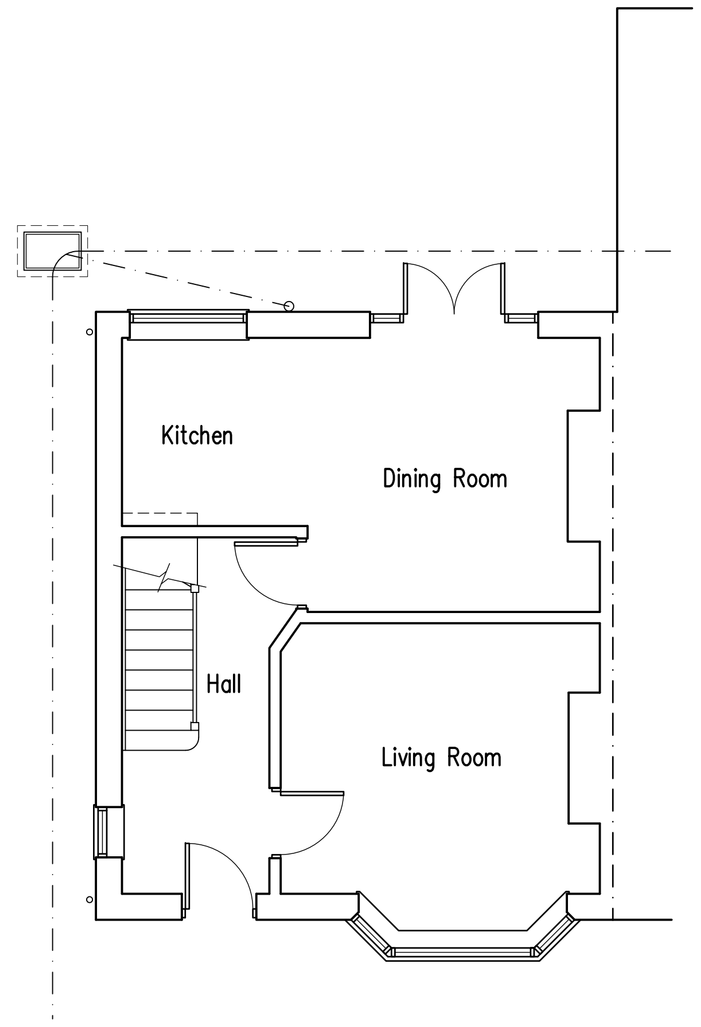

Ground Floor Plan

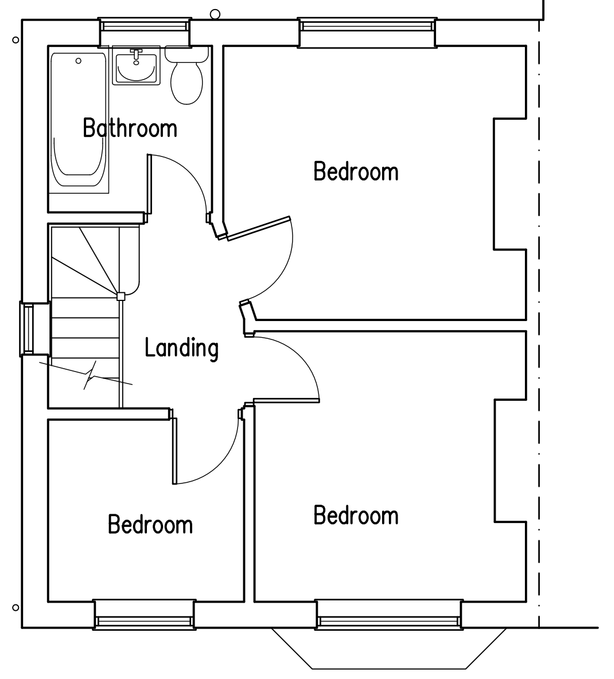

First Floor Plan



Block Plan

10m 20m 30m 40m
1:500 Scale Bar

10m 20m 30m 40m 50m
1:1250 Scale Bar

1m 2m 3m 4m 5m 6m 7m 8m 9m 10m
1:50 Scale Bar

Proposed Single Storey Rear extension & Internal Alterations at: 41 Greenways Crescent, Shoreham-By-Sea, West Sussex

rja Planning & Building Consultants Ltd.
1st Floor
10 High Street
Shoreham-By-Sea
West Sussex BN43 5DA
t: 01273 467297 mob: 07971 375739
e: rex@rjapbc.co.uk web: www.rjapbc.co.uk

Chartered Institute of Architectural Technologists

PROJECT: 41 Greenways Crescent, Shoreham-By-Sea
DRAWING TITLE: Existing Floor Plans & Elevations, Block & Location Plans
CLIENT: Mr & Mrs Thorogood
DWG NO: DWG-02
REVISION:
SCALE: 1:50, 1:500, 1:1250 @ A1
DATE: 31.03.21
DRAWN: rex