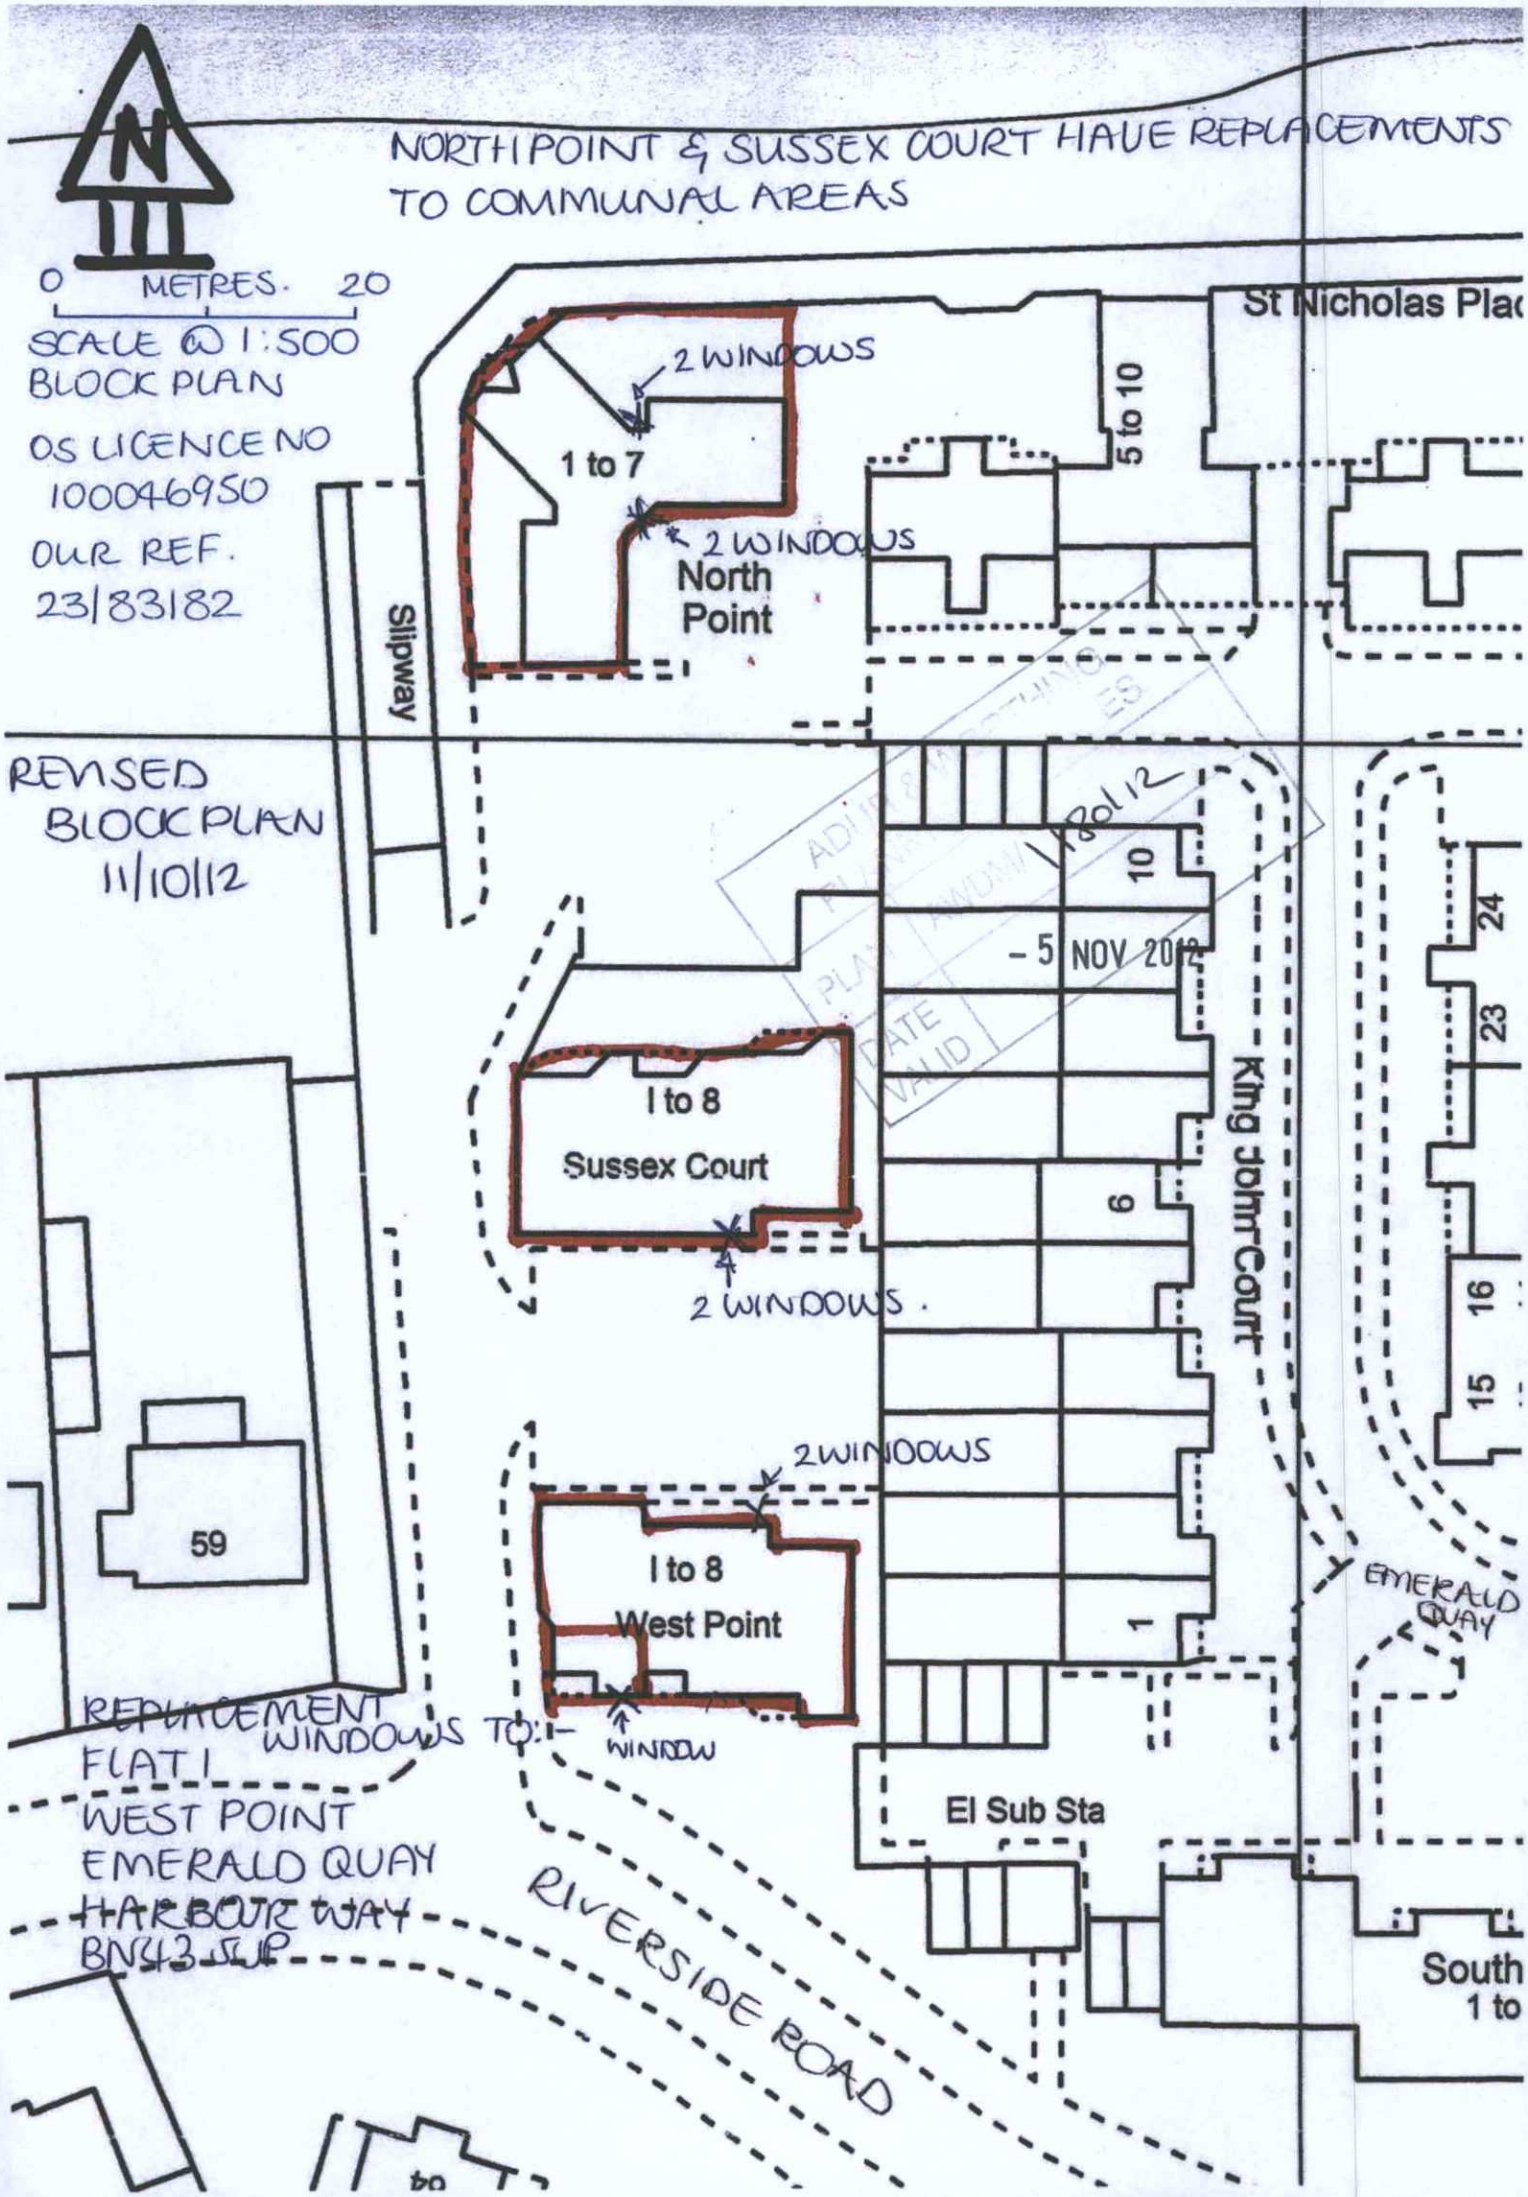

NORTH POINT & SUSSEX COURT HAVE REPLACEMENTS TO COMMUNAL AREAS
0 METRES 20
SCALE @ 1:500
BLOCK PLAN
OS LICENCE NO 100046950
OUR REF. 23/83182
REVISED BLOCK PLAN 11/10/12
2 WINDOWS
1 to 7
2 WINDOWS
North Point
Slipway
St Nicholas Plac
5 to 10
10/12
- 5 NOV 2012
DATE VALID
1 to 8
Sussex Court
2 WINDOWS.
King John Court
10
6
1
24
23
16
15
2 WINDOWS
1 to 8
West Point
WINDOW
59
REPLACEMENT WINDOWS TO:-
FLAT 1
WEST POINT
EMERALD QUAY
HARBOUR WAY
BN43 5UP
EMERALD QUAY
El Sub Sta
RIVERSIDE ROAD
South
1 to