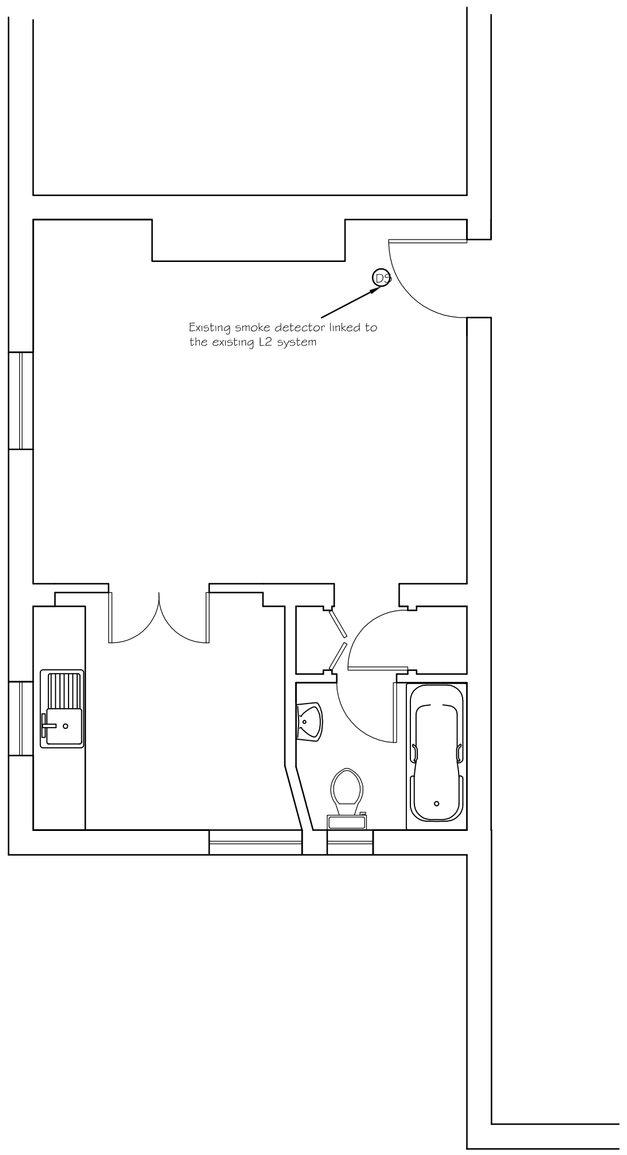

Original Layout

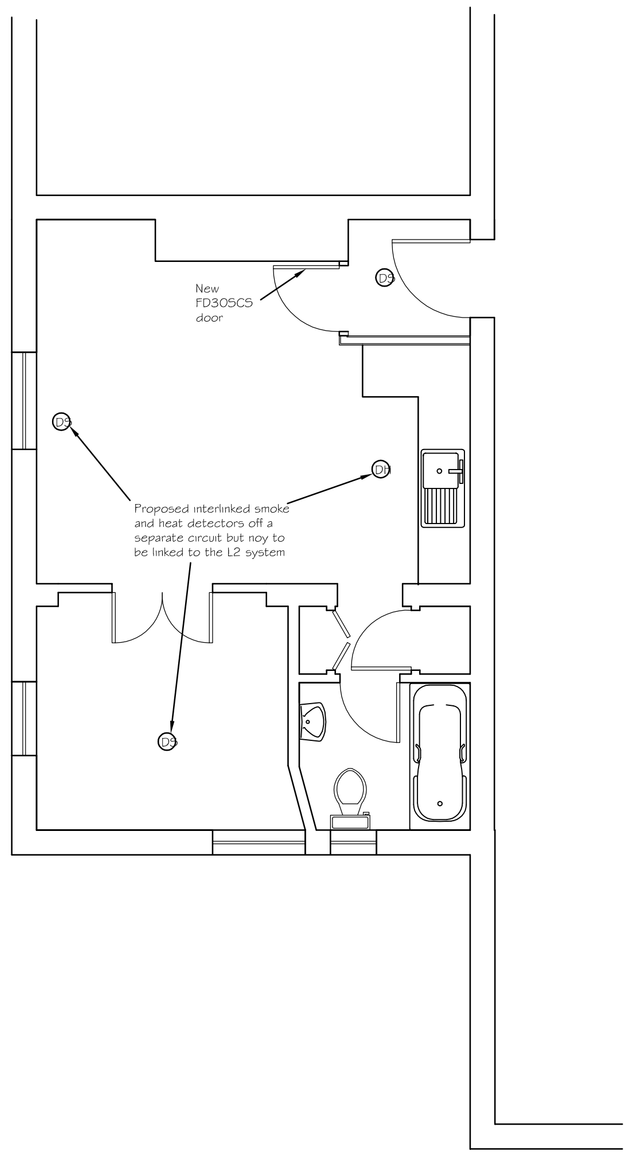

Proposed Layout

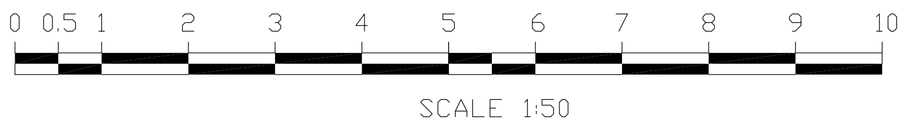

Tony Rogers
Building Consultants
Address: 40 Dawn Crescent, Upper Beeding
West Sussex, BN44 3WH
Telephone: 01903 815225 Fax: 01903 815225

Rev.	Date:	Revision Description:
A	August 2023	Lobby altered

Client: Mr & Mrs M Collins

Address: Flat 4, West Mansions
Heene Road, Worthing
West Sussex
BN11 3NT

Project: Internal alterations

Scale: 1:50
Paper Size A1

Date: June 2023

Drawing No: 22/1498/01

Drawn By: AWR

Revision: A