



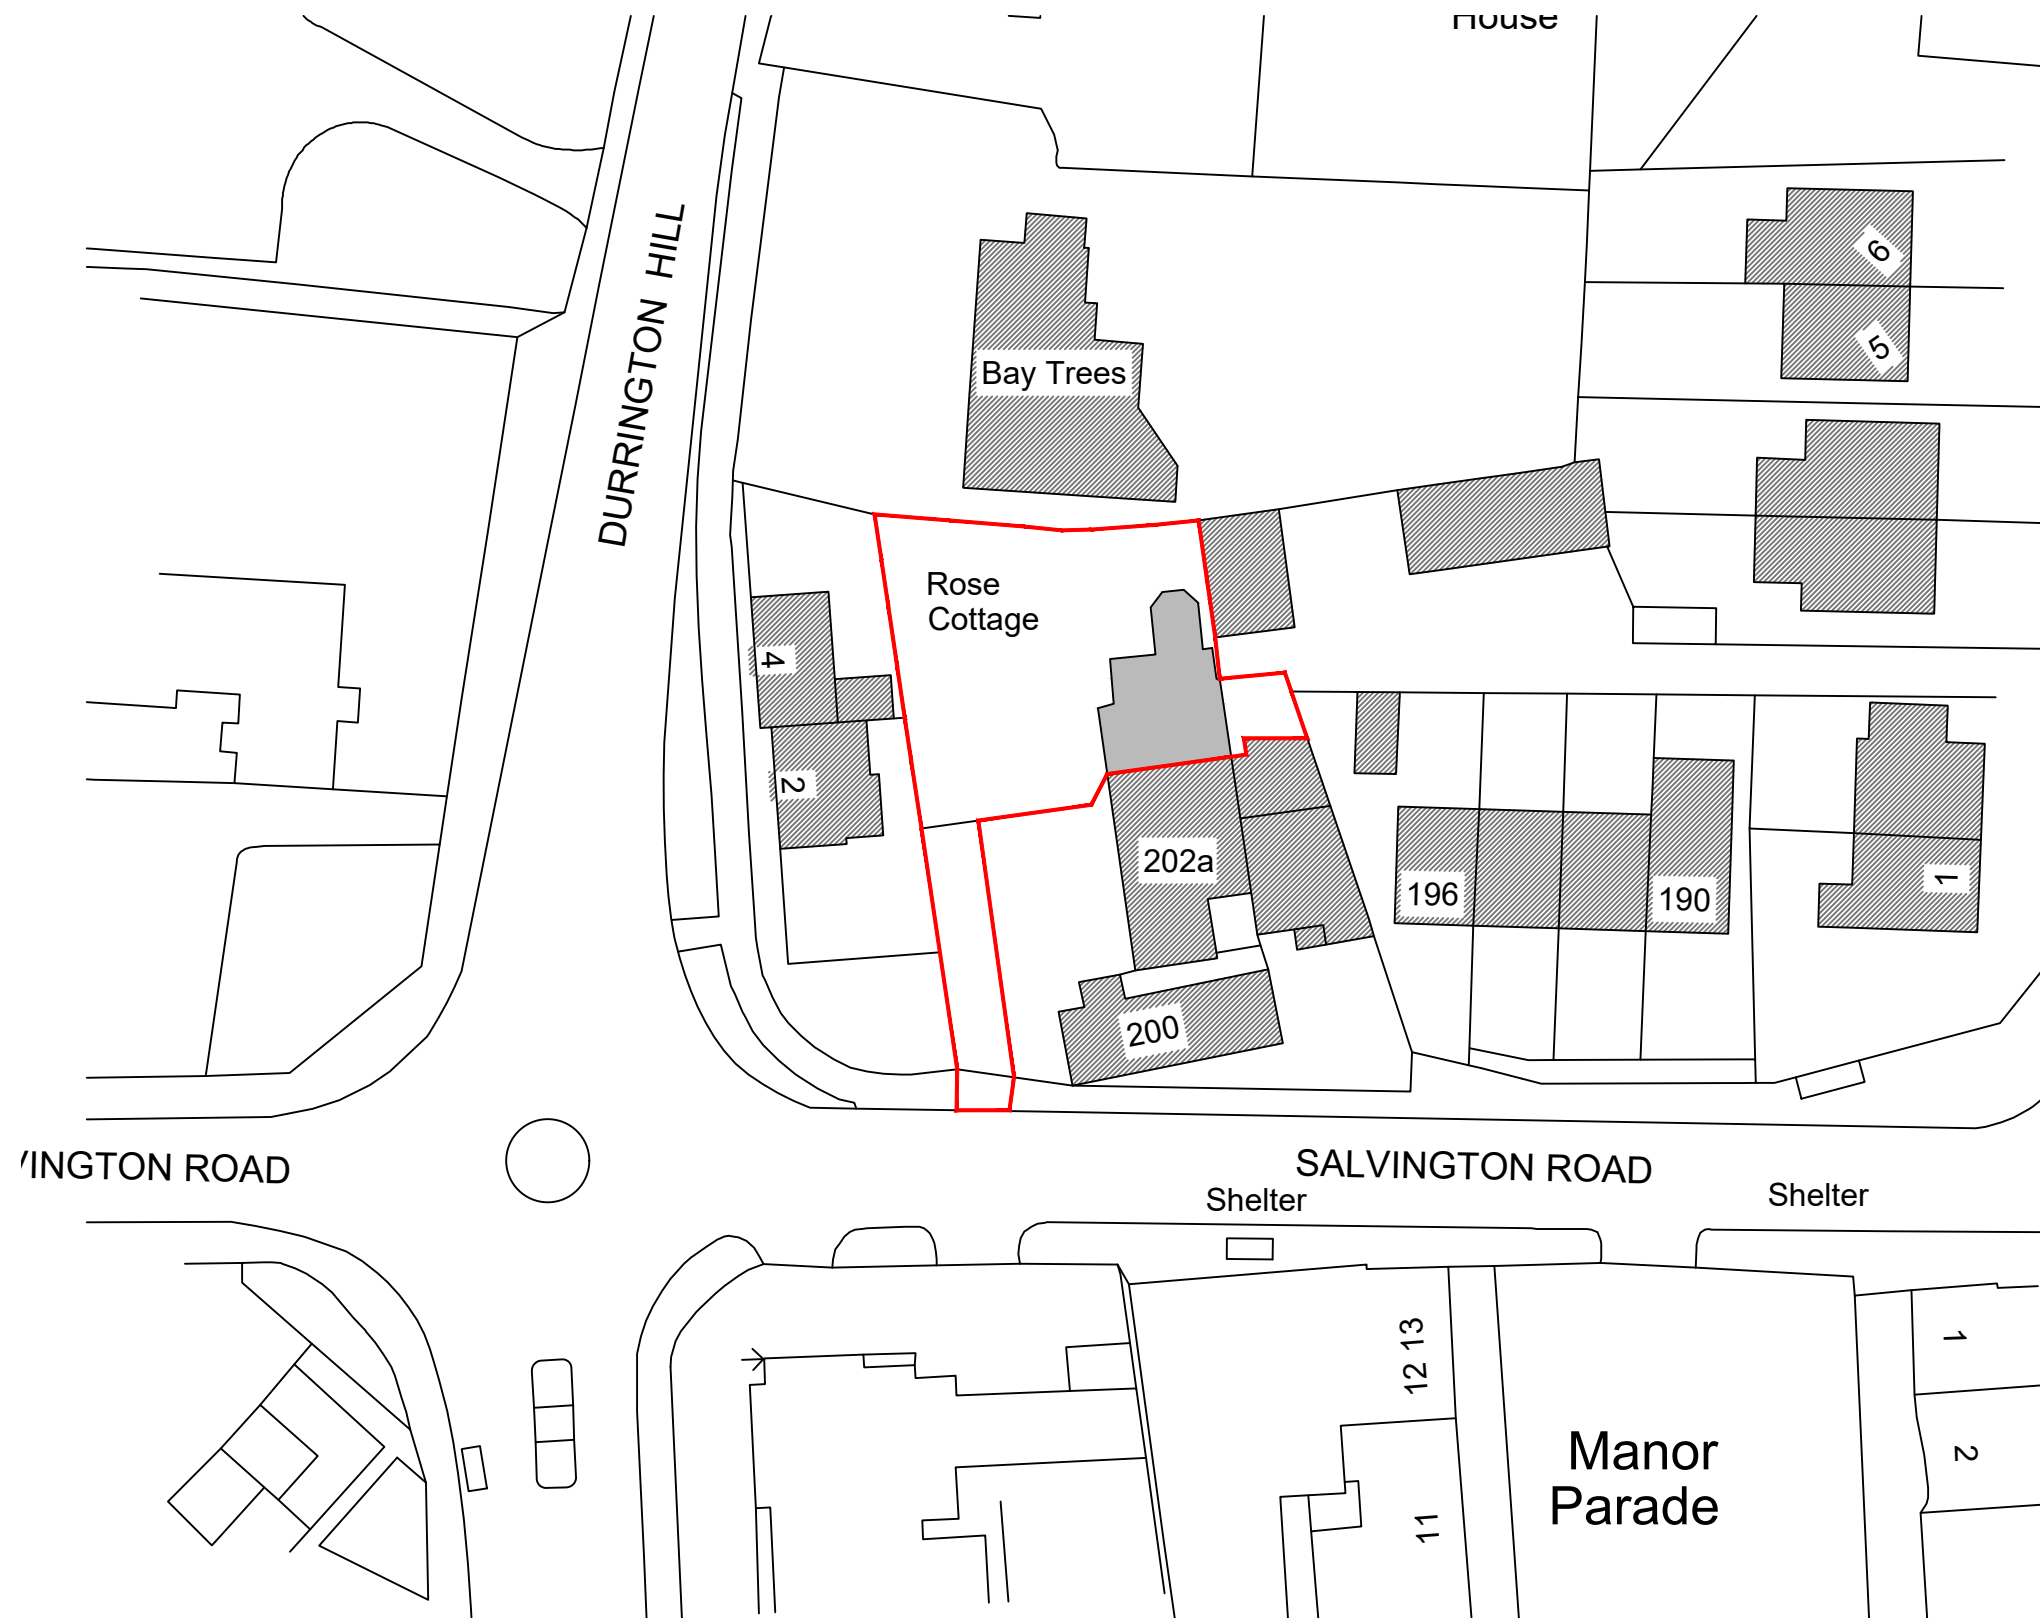

EXISTING BLOCK PLAN 1:500 @ A3

KEY:

- Site Boundary - [Red line]
- Subject Building - [Solid grey]
- Neighbouring Building - [Hatched grey]
- Proposed Structure - [Red diagonal lines]
- Proposed Alteration - [Purple line]

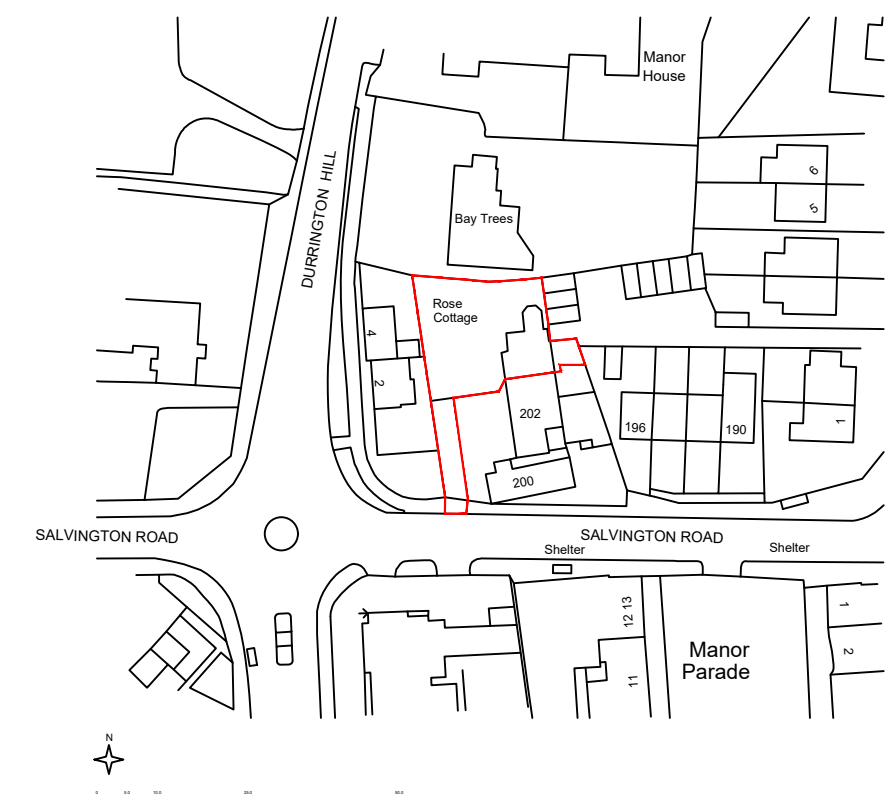

SITE LOCATION PLAN 1:1250 @ A3

Matt Barber
Architectural Technician

T: 07595429076
matt.barber_@outlook.com

Revisions	Date	By
A	20.02.26	MB
Revised		
		Scale : 1:VAR @ A3
		Date : APR 2025

Drawing : Site Location & Block Plan	Project : Rose Cottage, 202 Salvington Road Worthing
Dwg No. : 032.001	West Sussex, BN13 2JS
Rev : .	Client : Mrs Elshof