


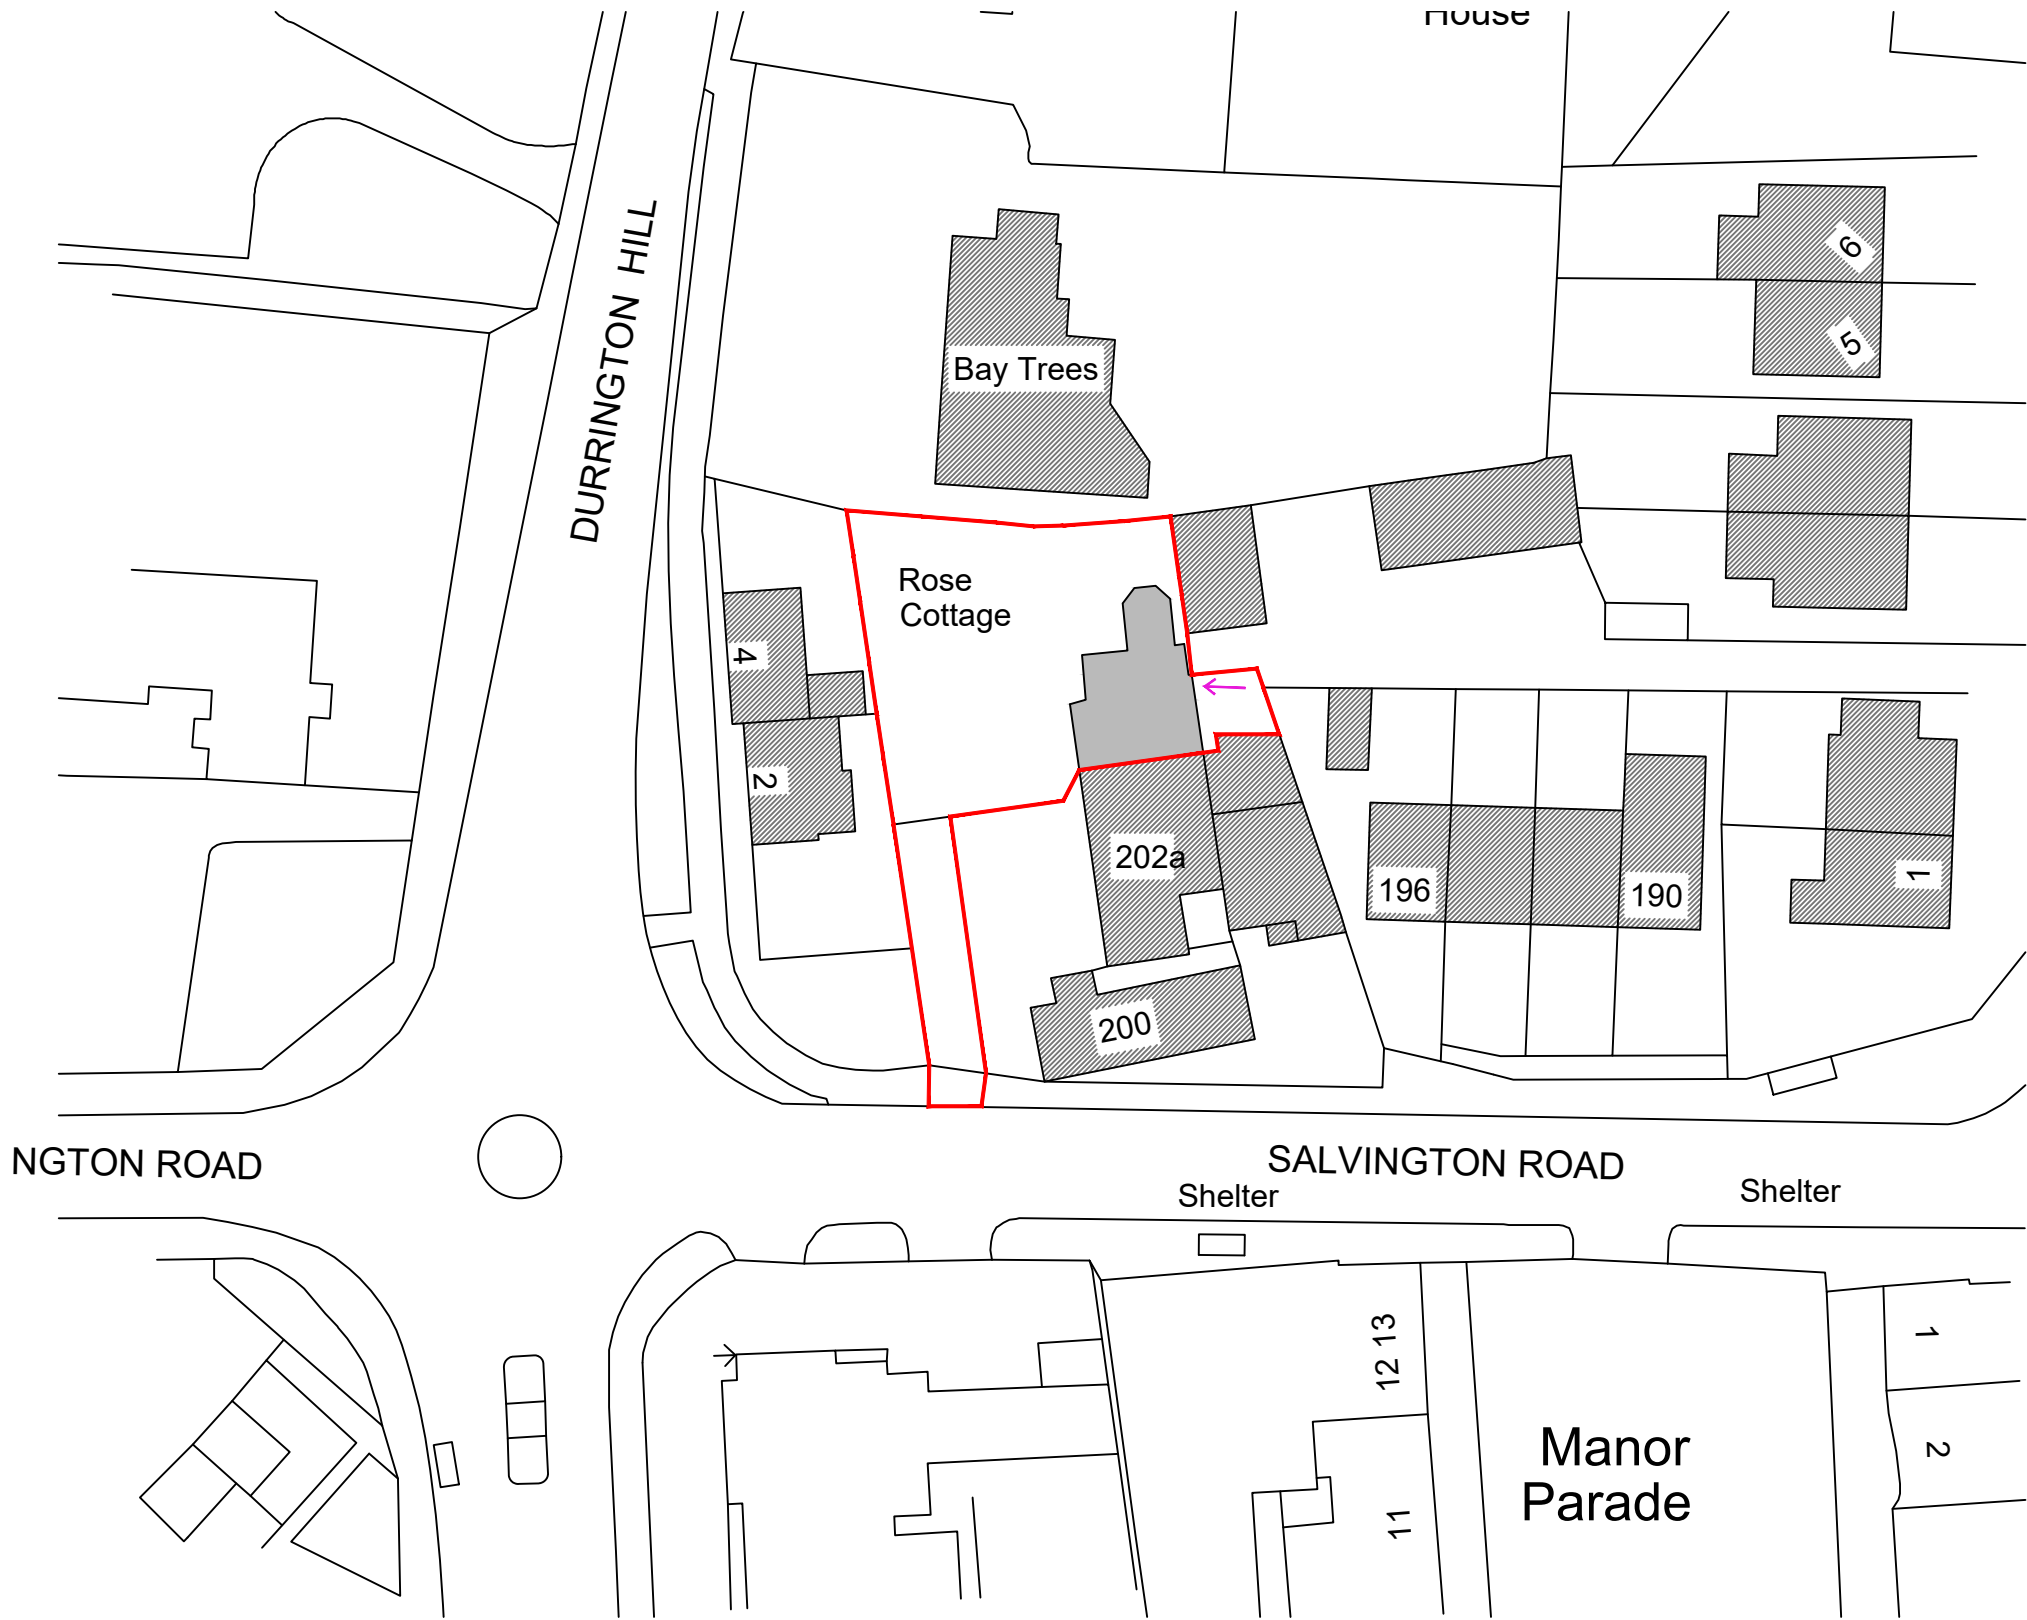

KEY:

- Site Boundary - [Red outline]
- Subject Building - [Solid grey fill]
- Neighbouring Building - [Diagonal hatching]
- Proposed Structure - [Red hatching]
- Proposed Alteration - [Pink arrow]

PROPOSED BLOCK PLAN 1:500 @ A3

Matt Barber
Architectural Technician

T: 07595429076
matt.barber_@outlook.com

Revisions	Date	By	
A	20.02.26	MB	Revised
		Scale	: 1:VAR @ A3
		Date	: APR 2025

Drawing : Proposed Block Plan	Project : Rose Cottage, 202 Salvington Road
	Worthing
	West Sussex, BN13 2JS
Dwg No. : 032.002	Client : Mrs Elshof
Rev : .	