© Crown copyright 2020 Ordnance Survey 100053143

N

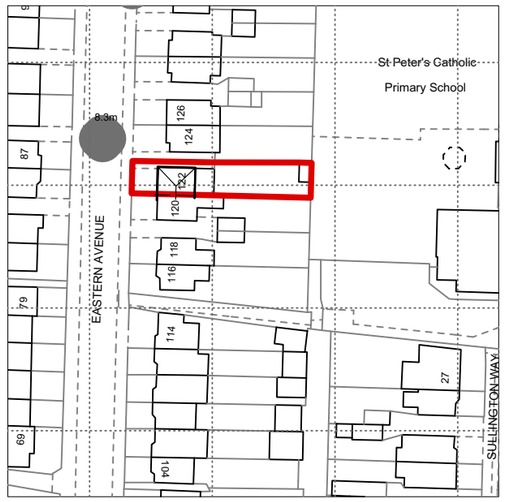

0 50 1:1250 100 125m

1:1250 Existing Site Location Plan

0 10 25 1:500 50m

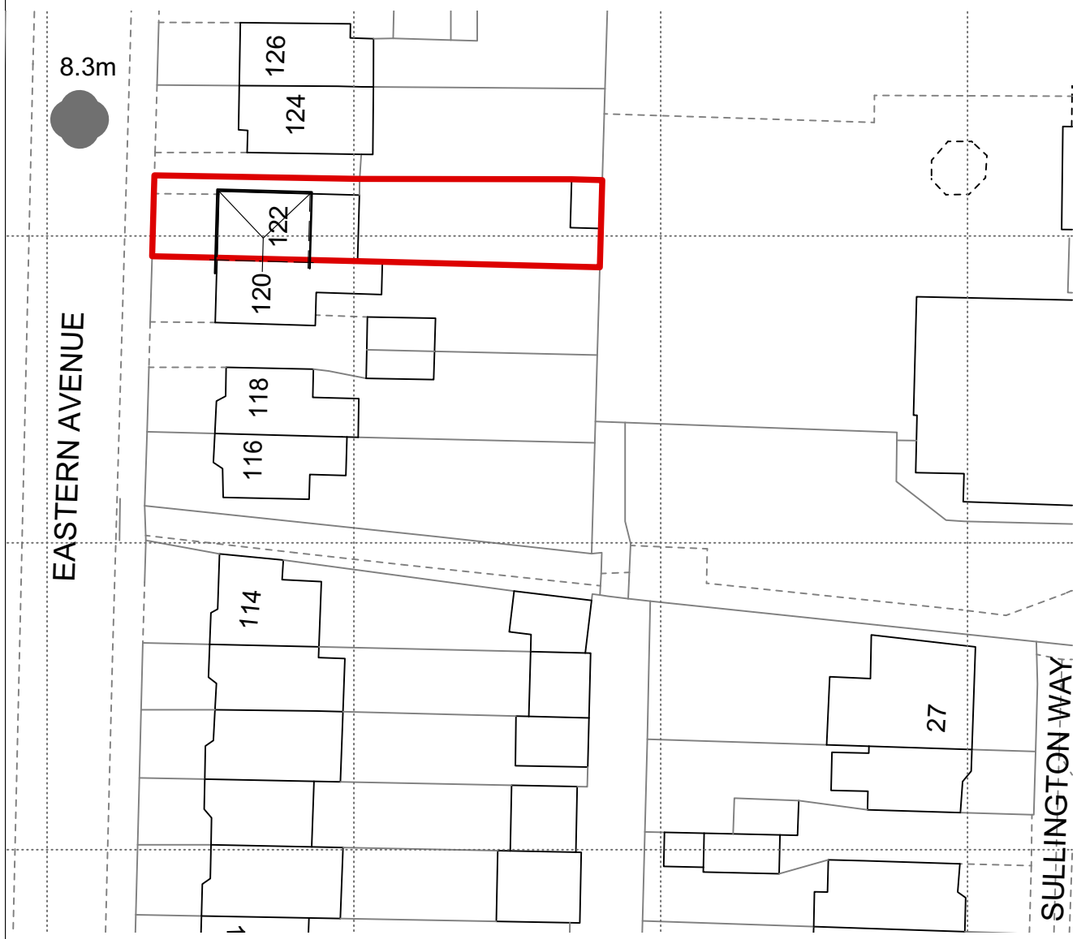

1:500 Existing Block Plan



1:500 Proposed Block Plan

A 17/03/2020Block plans
Revisions

JAMES PEARCE ASSOCIATES
ARCHITECTURAL CONSULTANTS AND SURVEYORS

SACHELLS GOTE LANE RINGMER
EAST SUSSEX BN8 5HX

Tel: 01273 812934 mob: 07711 039616
email: j.o.pearce@talk21.com

Client
Mr and Mrs E Underhill

Project
122 Eastern Avenue
Shoreham
West Sussex BN43 6PE

Drawing Name
Site Location & Block Plans

Scale 1:500 & 1250 @ A3

Date Feburary 2020

Drawing No 25883 01

Revision A