Window and Sofit Colour change

Site address : 29 Rectory Walk Lancing BN15 0DU

Decision notice : **AWDM/0652/22**

Elevations

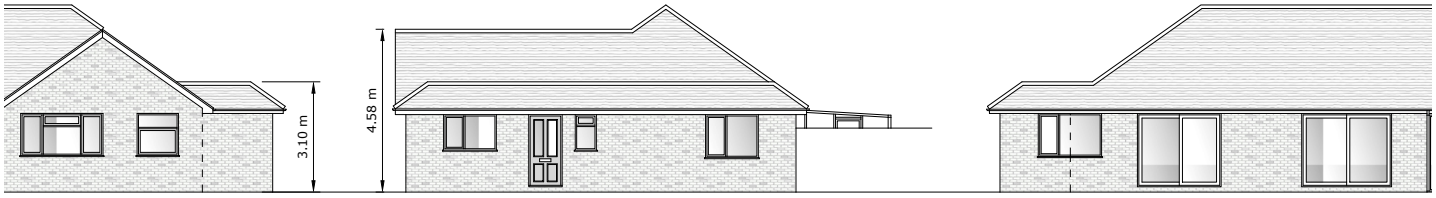

The existing decision notice ask to use white UPVC windows and Facia and the existing structure.

We request to change the white to Anthracite Ral 7016 as per the images below. The form and function will remain the same as the agreed elevation plan above the only change will be the colour. See images below.



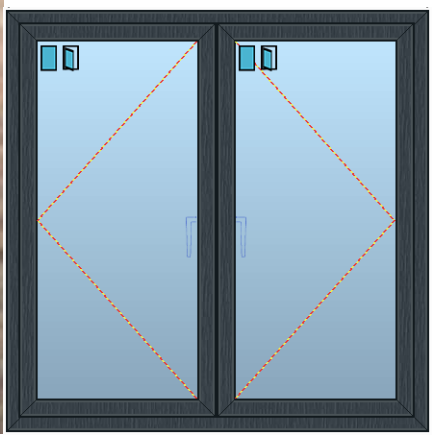

Fascia and soffit.



