T.P. OFFICE COPY

BOROUGH OF WORTHING
DEPOSITED 23.09
TP REF No.
WB/ 08/1230/FUL

16 BROUGHAM ROAD, WORTHING

PROPOSED ROOF PLAN 1:50

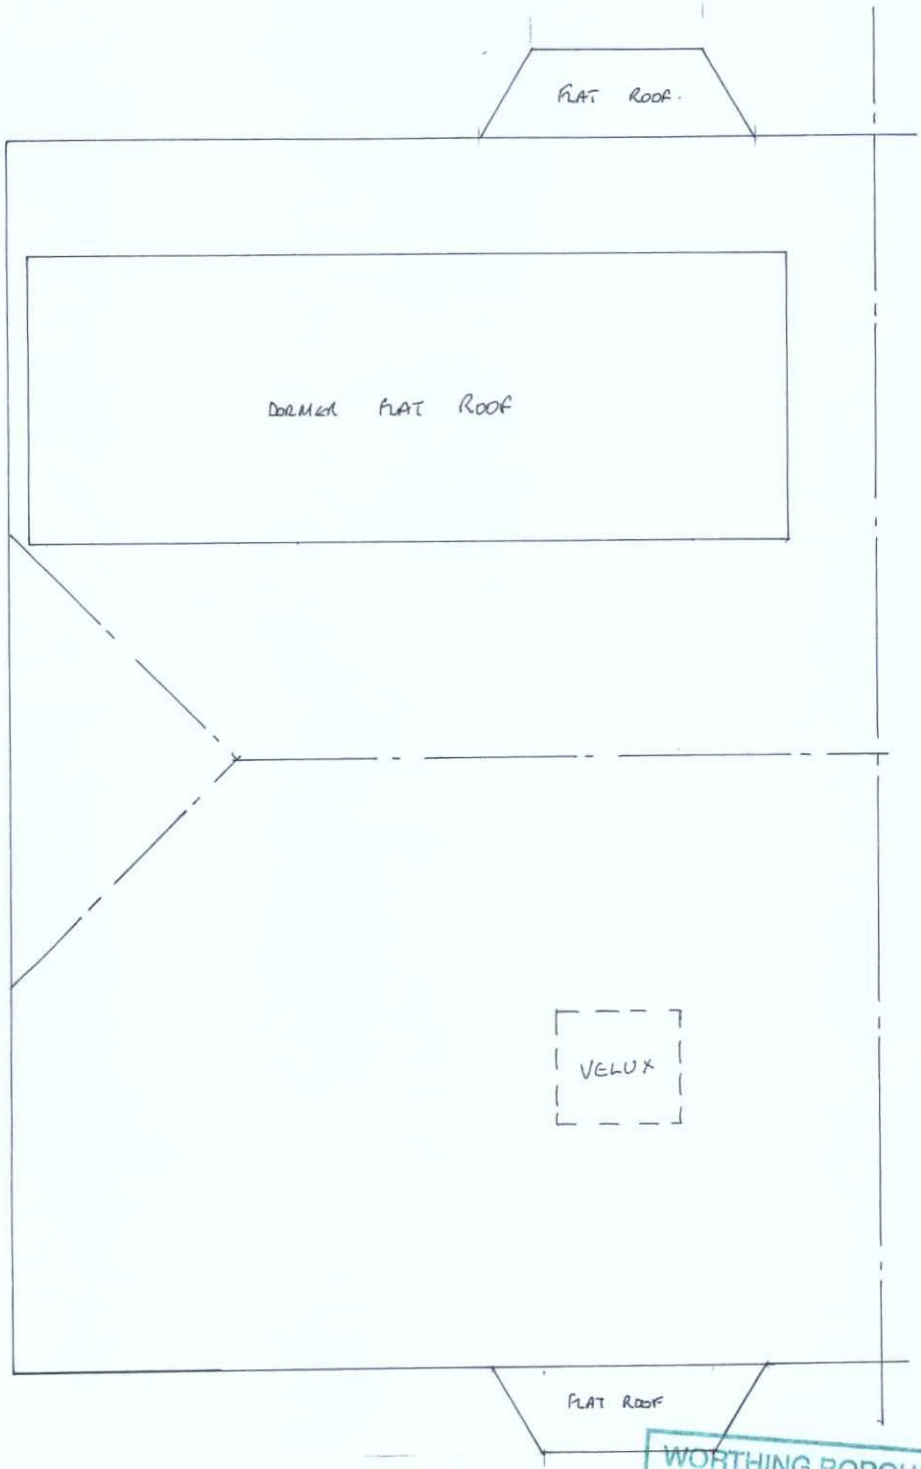

WORTHING BOROUGH COUNCIL
14 APR 2009
CONSENT GRANTED
SUBJECT TO CONDITIONS