PROPOSED

Option 6

ADUR & WORTHING PLANNING SERVICES

PLAN	AWDM/ 0297/13
DATE VALID	9.7.13.

AMENDED

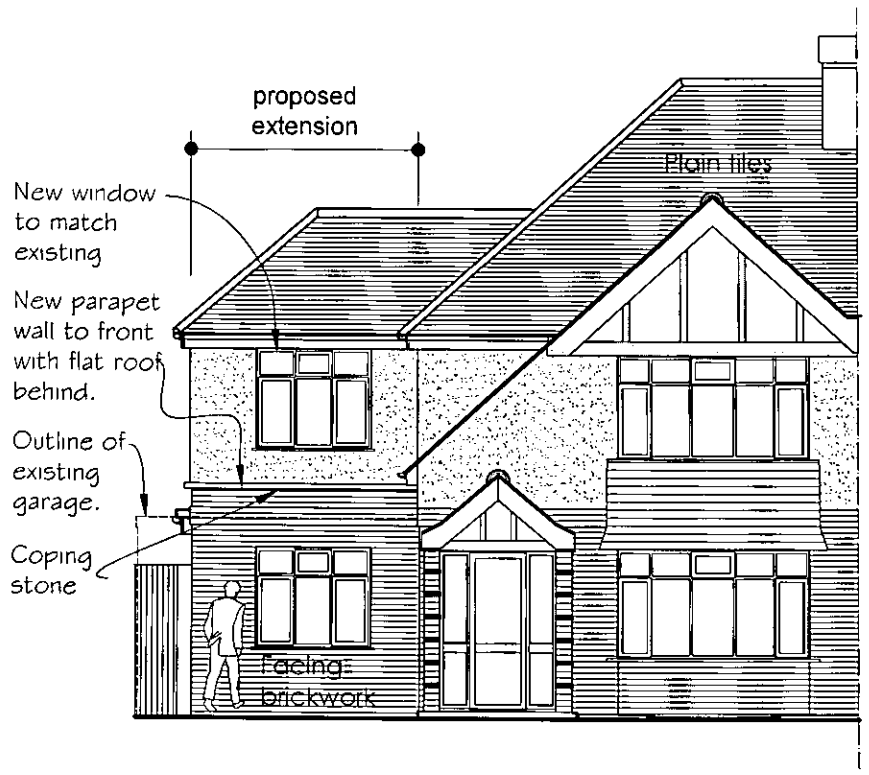

FRONT (EAST) ELEVATION

As proposed

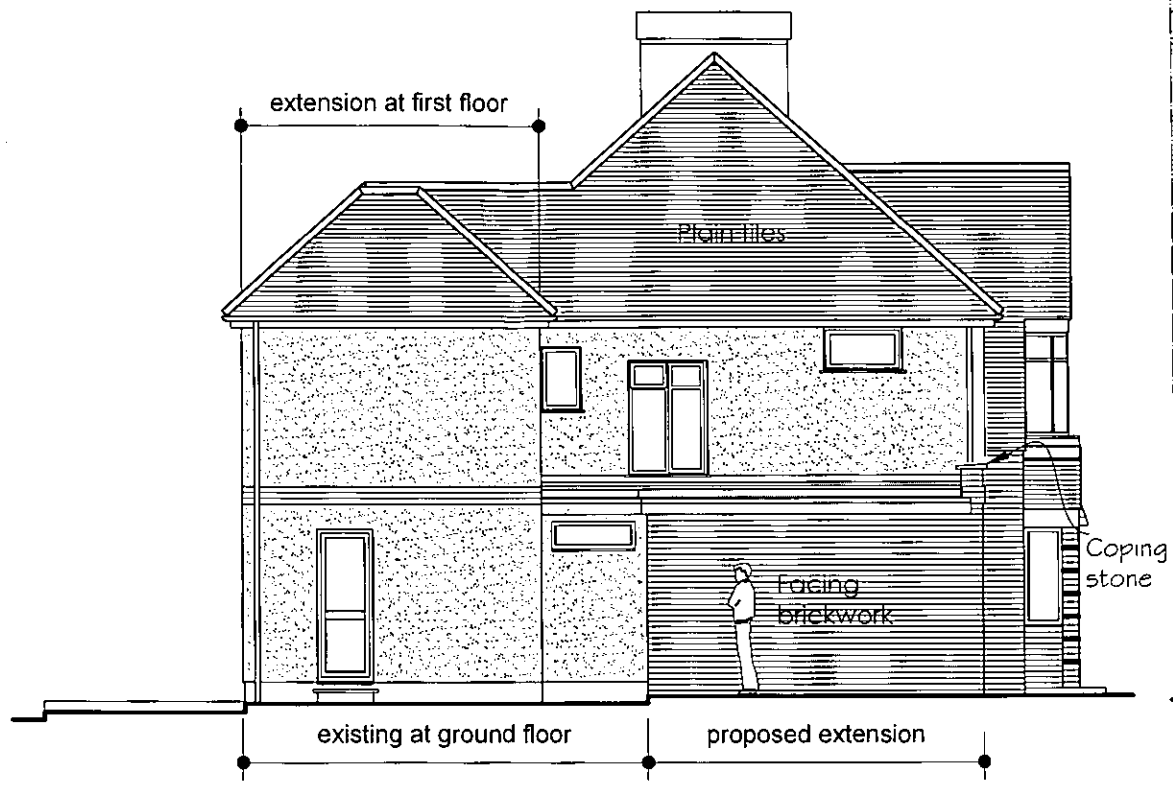

SIDE (SOUTH) ELEVATION

As proposed

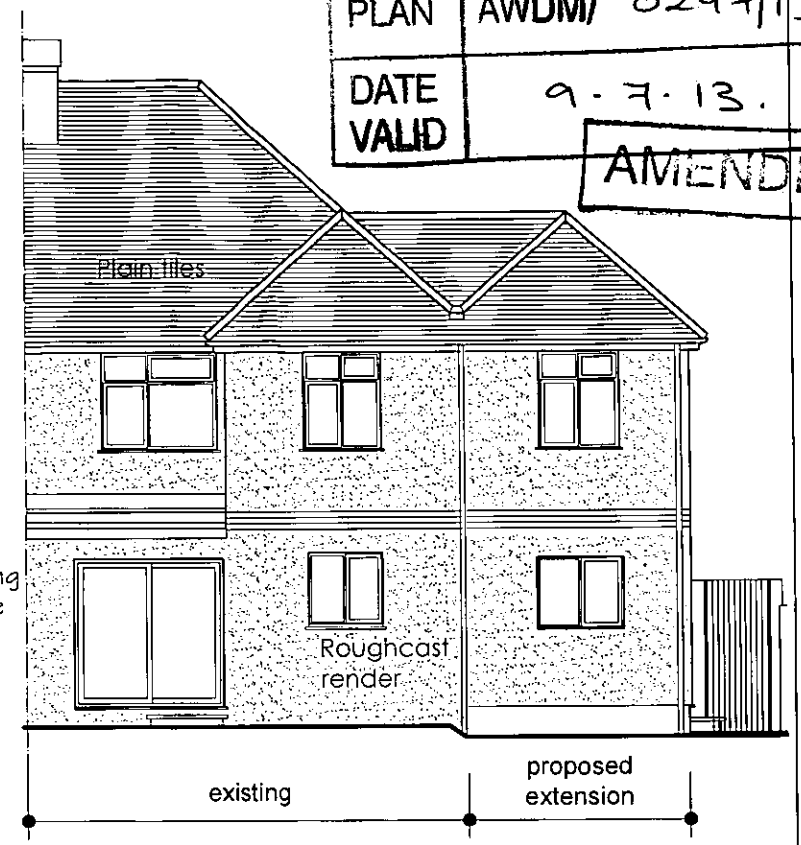

REAR (WEST) ELEVATION

As proposed

1m 2 3 4 5 10
0 0.5 1.5

Scale 1:100

NOTE
THIS DRAWING HAS BEEN ISSUED FOR OBTAINNG PLANNING PERMISSION ONLY AND IS NOT FOR CONSTRUCTION PURPOSES.

HOUSEHOLDER PLANNING APPLICATION

NOTES
All dimensions to be verified on site prior to any shop or site works being commenced.

Any discrepancies to be reported to the Surveyor before any work is put in hand.

Do not scale from this drawing.

This drawing is to be read in conjunction with all relevant consultants and specialists drawings and details.

Rev	
0	Issued for planning permission
1c	21.05.13 Revision to extension - option 3
1d	02.07.13 Revision to extension - option 4
1e	08.07.13 Option 5
1f	08.07.13 Option 6

Title
ELEVATIONS:
As proposed

Drawn by: MCH | Scale: 1:100 @ A3 | Date: July 2013

Drawing No.: **T77PC/HP/06** | Rev: 1f

Client
JEREMY & SARAH LEE

Project
35 THE CRESCENT, SOUTHWICK:
Internal alterations & side extension to existing dwelling

stuart radley associates
Chartered Building Surveyors
RICS
336 Kingsway, Hove
East Sussex BN3 4LW
Tel. 01273 420506
Fax. 01273 420707
e-mail: info@stuartradleyassociates.co.uk