

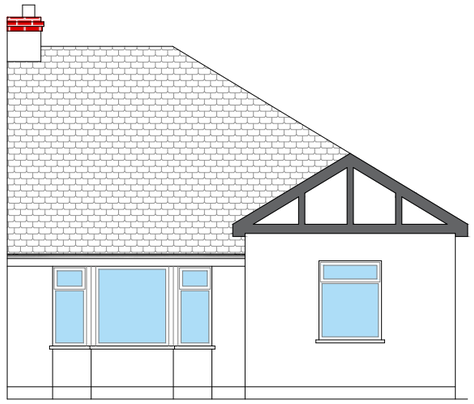


Proposed North Side Elevation
Scale 1:100

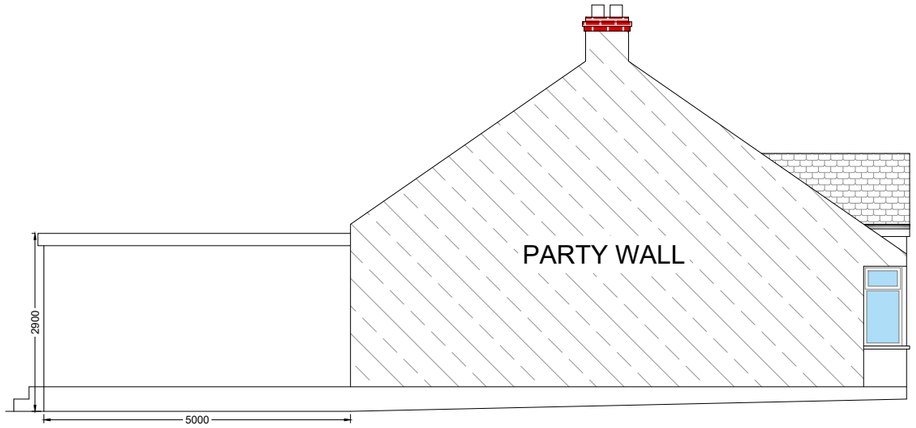

Proposed East Side Elevation
Scale 1:100

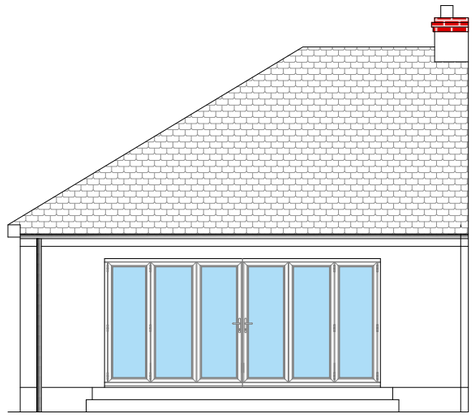

Proposed South Side Elevation
Scale 1:100



Proposed West Side Elevation
Scale 1:100

M 1:100
0 1 2 3 4 5 6 7 8 9 10

DRAWING STATUS:
PLANNING

DISCLAIMER:

Drawing to be read in conjunction with all other relevant documentation.

All written dimensions to be checked on the site before work commences. Discrepancies, where identified, must be reported to the designer.

PLANNING APPLICATION

Rev.	Date	Drawn By	Checked By

PROJECT:
7 Berriedale Close, Sompting, Lancing BN15 0JJ

CLIENT:
Lucy Burbidge

DRAWN: TI	DATE: 07/03/2022
SHEET SIZE: A3	SCALE: 1:100 @ A3
PROJECT NO: 007/21	DRAWING NO. PA 04 / REV. A