
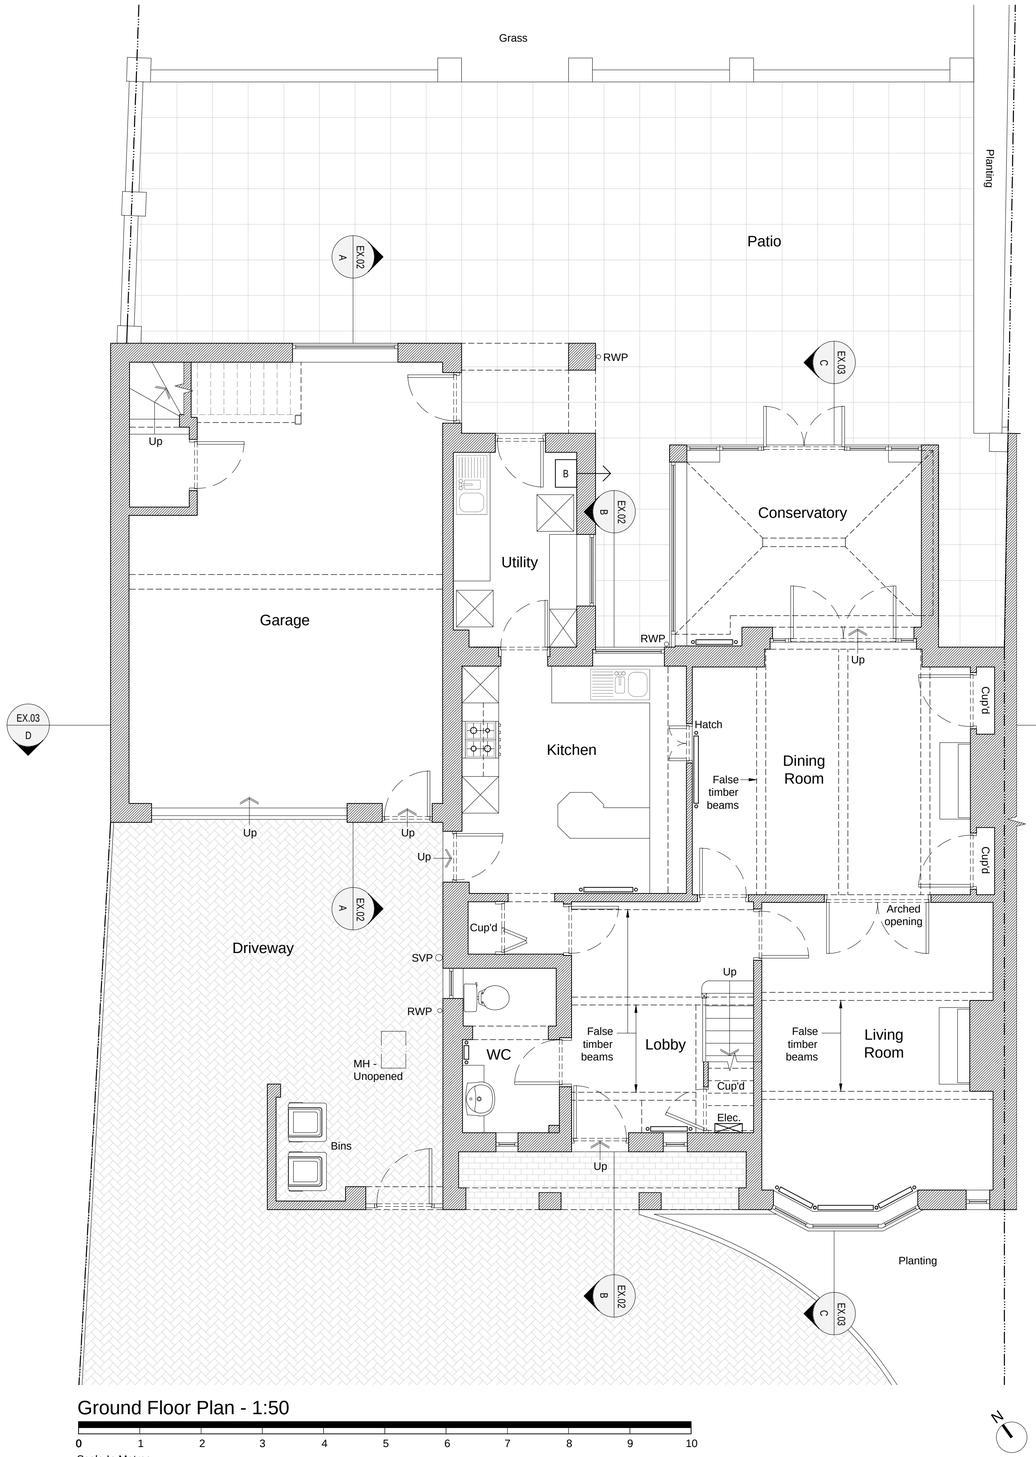



Ground Floor Plan - 1:50

0 1 2 3 4 5 6 7 8 9 10

Scale In Metres

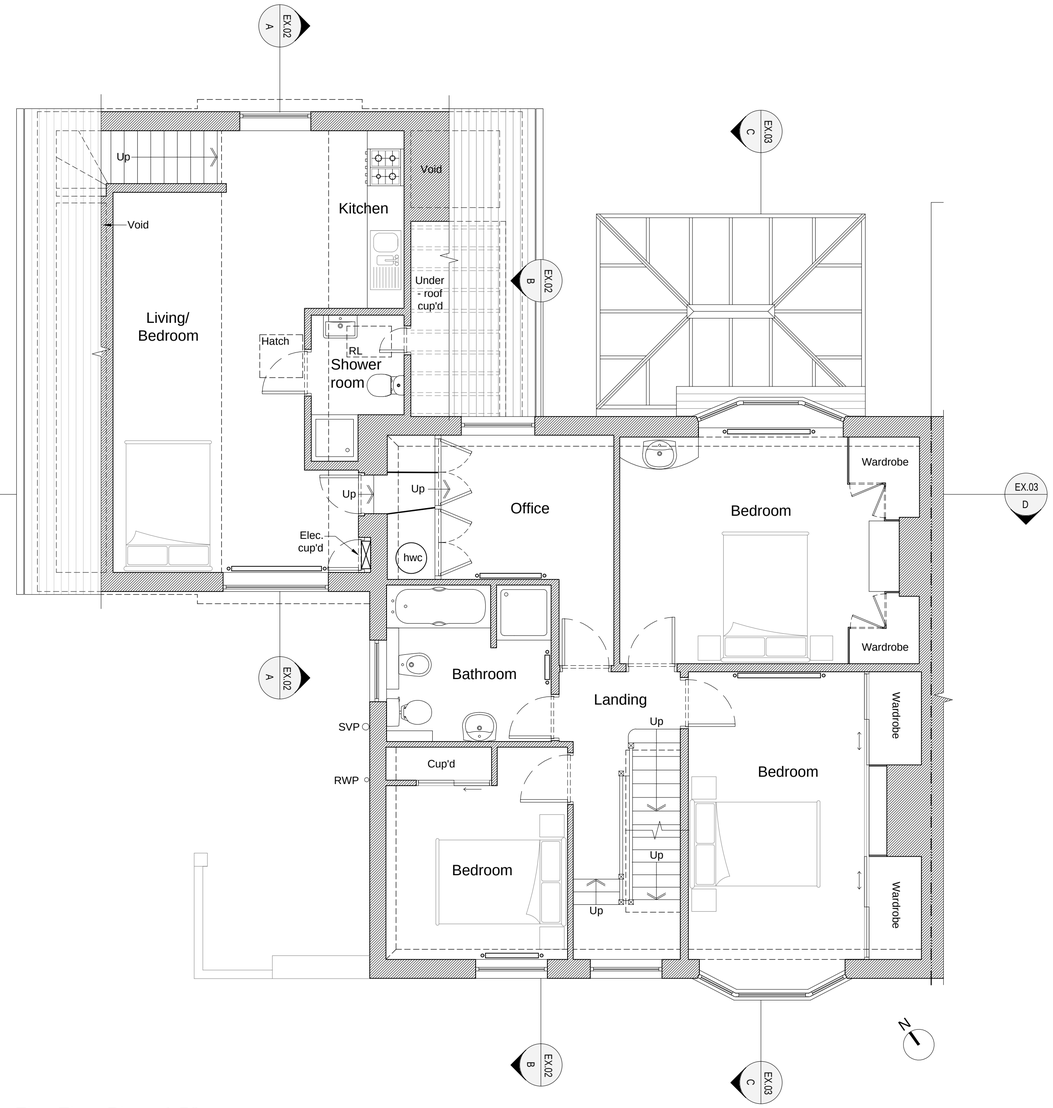


First Floor Plan - 1:50

0 1 2 3 4 5 6 7 8 9 10

Scale In Metres

DEACON + RICHARDSON
ARCHITECTS
email: design@drltd.co.uk
web: www.drltd.co.uk
tel: 01273 888080
253 Ditchling Road
Brighton
BN1 6JD

| drawn | checked | RIBA stage | | | | | |
|---|---|---|---|---|---|---|---|
| HH | TR | MS | - | 14.12.20 | First Issue. | - | - |
| | | | rev. | date | comment | auth. | chkd. |

©Copyright Deacon and Richardson Ltd.

client/job
Annie + Martin Watts
8 Mill Lane
Shoreham, BN43 5AB

drawing title
Existing Ground and First Floor Plans MEASURED SURVEY

scale/sheet size
1:50 @ A1

drawing number
3756.EX.01

revision
-

Do not scale off drawing except for Planning purposes. Check all dimensions on site before work is commenced. All goods materials workmanship to conform with current regulations BSS & COP.