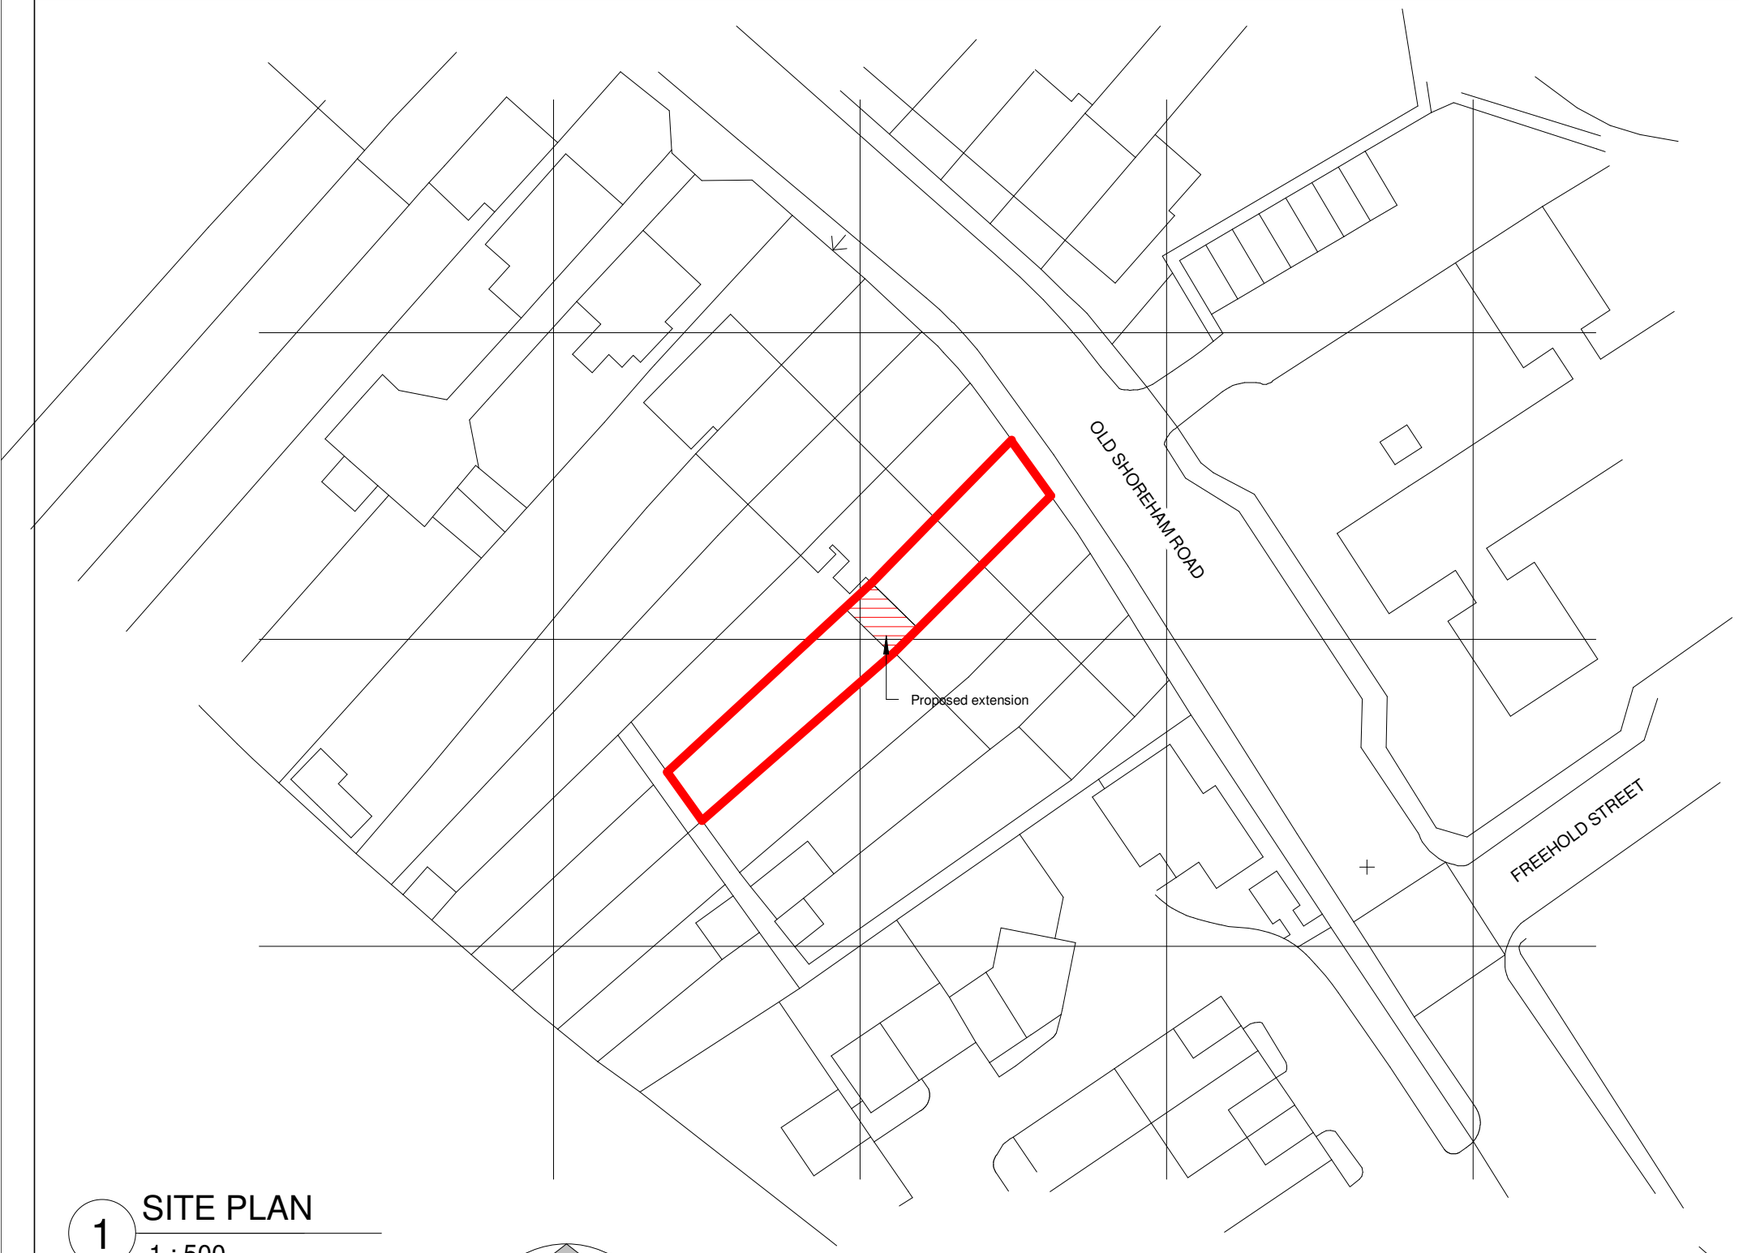

1 SITE PLAN
1 : 500



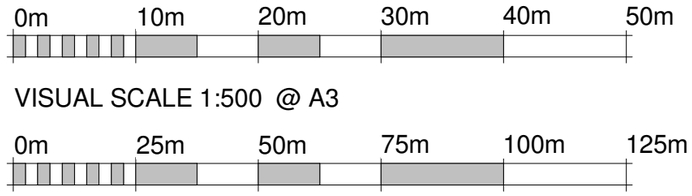

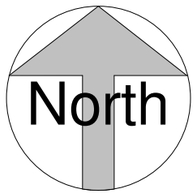

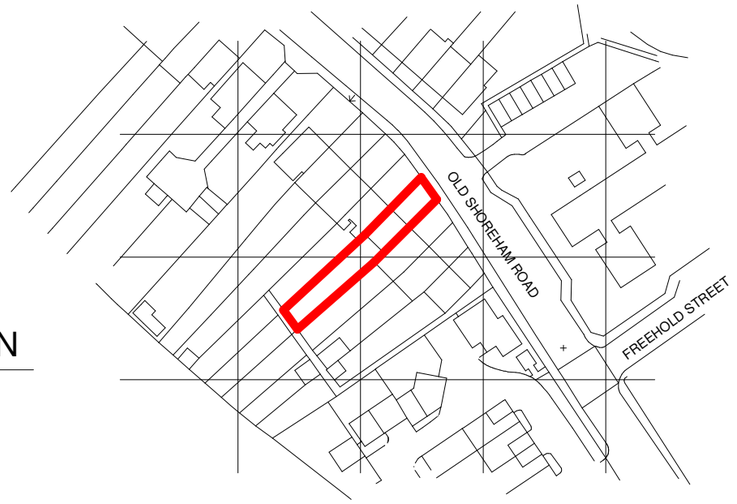

2 LOCATION PLAN
1 : 1250

TEMPLE
CONSTRUCTION

email:
contact@templebuildingservices.co.uk

phone:
01273 977187

PROJECT
Proposed Rear Extension

ADDRESS
71 Old Shoreham Rd.
Shoreham-by-Sea
West Sussex

TITLE
Site & Location Plan

CLIENT
Melinda Dixon

DRAWN	STATUS	DATE
JLB	Design	06/09/19

SCALE (@ A3)	PROJECT NUMBER
As indicated	TC.0917

DRAWING NUMBER	REV
A.001	