0m 2m 4m 6m 8m 10m

VISUAL SCALE 1:100 @ A3

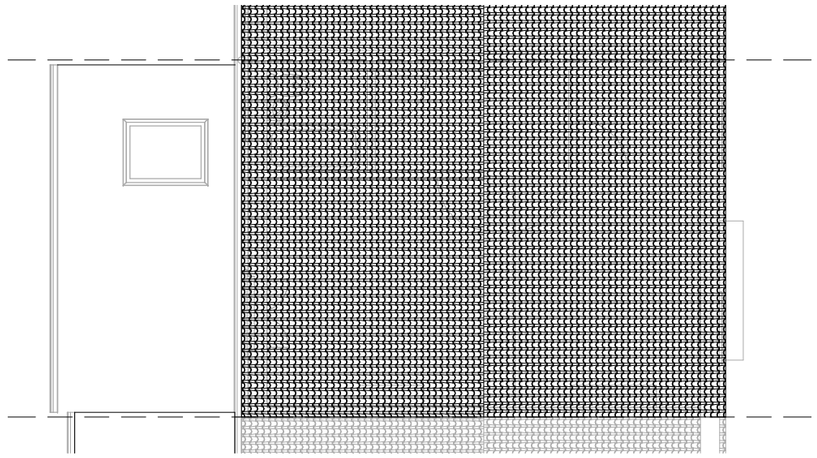

3 ROOF PLAN
1 : 100

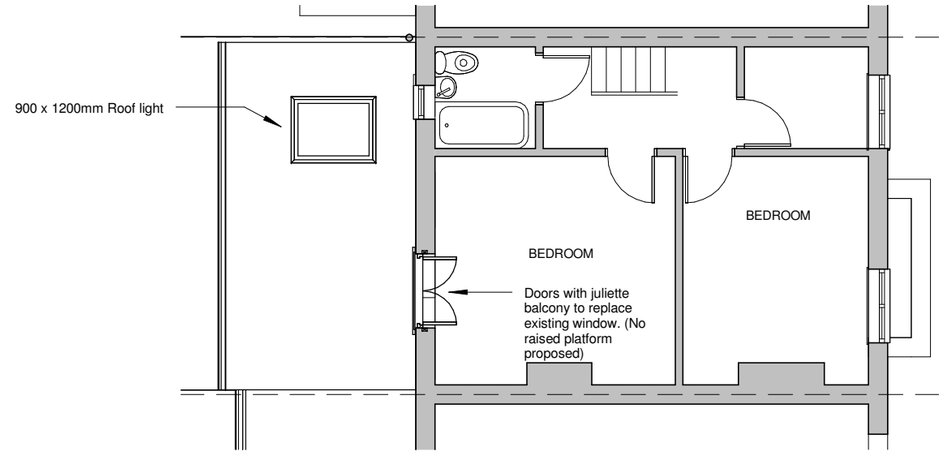

2 FIRST FLOOR
1 : 100

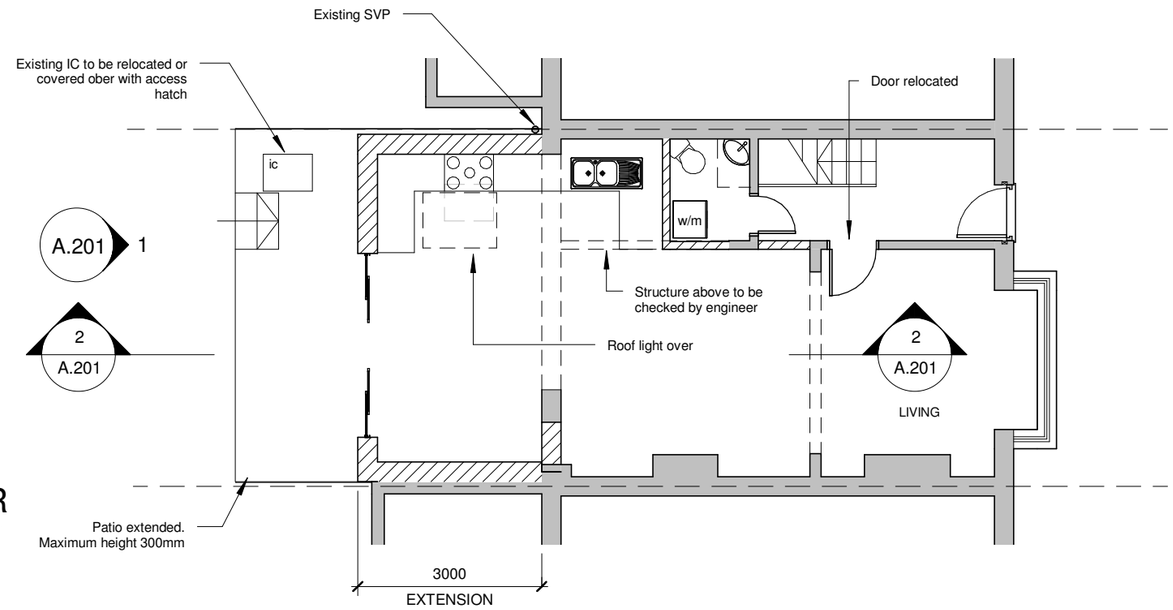

1 GROUND FLOOR
1 : 100

TEMPLE CONSTRUCTION

email:
contact@templebuildingservices.co.uk

phone:
01273 977187

PROJECT
Proposed Rear Extension

ADDRESS
71 Old Shoreham Rd.
Shoreham-by-Sea
West Sussex

TITLE
Proposed Plans

CLIENT
Melinda Dixon

DRAWN	STATUS	DATE
JLB	Design	09/09/19

SCALE (@ A3)	PROJECT NUMBER
1 : 100	TC.0917

DRAWING NUMBER	REV
A.101	A