0m 2m 4m 6m 8m 10m

VISUAL SCALE 1:100 @ A3



1 ELEVATION FACING WEST

1 : 100

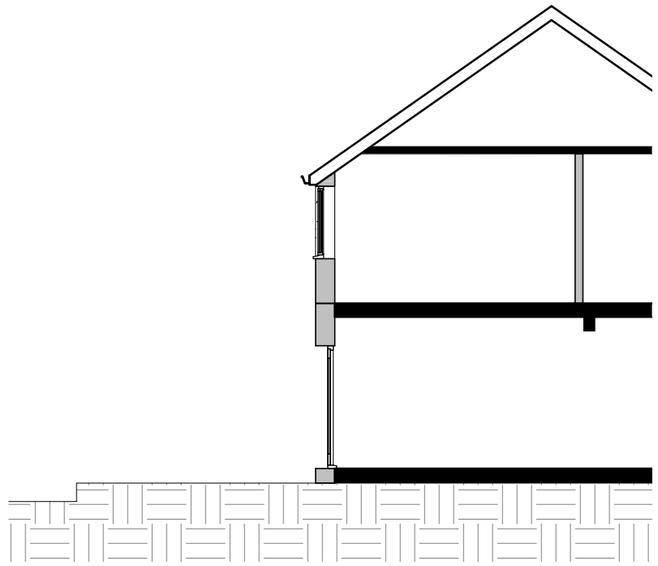

2 SECTION A

1 : 100

TEMPLE
CONSTRUCTION

email:
contact@templebuildingservices.co.uk

phone:
01273 977187

PROJECT

Proposed Rear Extension

ADDRESS

71 Old Shoreham Rd.
Shoreham-by-Sea
West Sussex

TITLE

Existing Elevations & Section

CLIENT

Melinda Dixon

DRAWN	STATUS	DATE
JLB	Design	06/09/19

SCALE (@ A3)	PROJECT NUMBER
1 : 100	TC.0917

DRAWING NUMBER	REV
A.200	