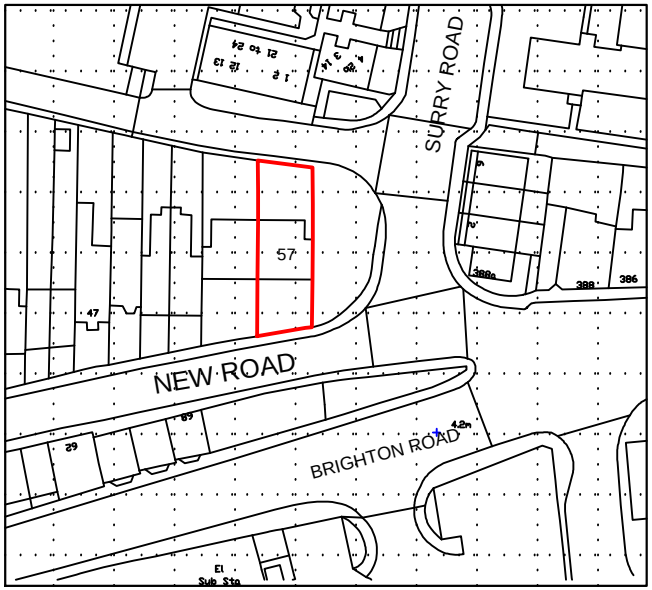


Ordnance Survey (c) Crown Copyright 2017. All rights reserved. Licence number 100022432

LOCATION PLAN

Scale 1:1250

0 10m 30 50 70 90

5m 20 40 60 80 100

PLANNING & LISTED BUILDING CONSENT

Status	29.08.2017 Issued to LA for consent
Rev	

Client

MIKE DAMIANO & DAWN FARROW

Job Title

57 NEW ROAD SHOREHAM-BY-SEA:

New light well with opening to basement room. Light well covered with glazed 'walk-on' cover at ground level.

Drawing Title

LOCATION PLAN

stuart radley associates
Chartered Building Surveyors
Unit 5 Tungsten Building,
George Street
Portslade, Brighton
BN41 1RA
RICS
Tel. 01273 420606
Fax. 01273 420707
e-mail.
info@stuartradleyassociates.co.uk

Scale: 1:1250 @ A4

Drawn by: MCH

Date: August 2017

Drawing No.: **N82PC/PLB/01**

Rev: