UK MAP CENTRE .com

North

15m

Scale 1:500


ADUR & WORTHING
PLANNING SERVICES

PLAN | AWDM/ 0222/17

DATE VALID | 23.3.17

Map data

Reed

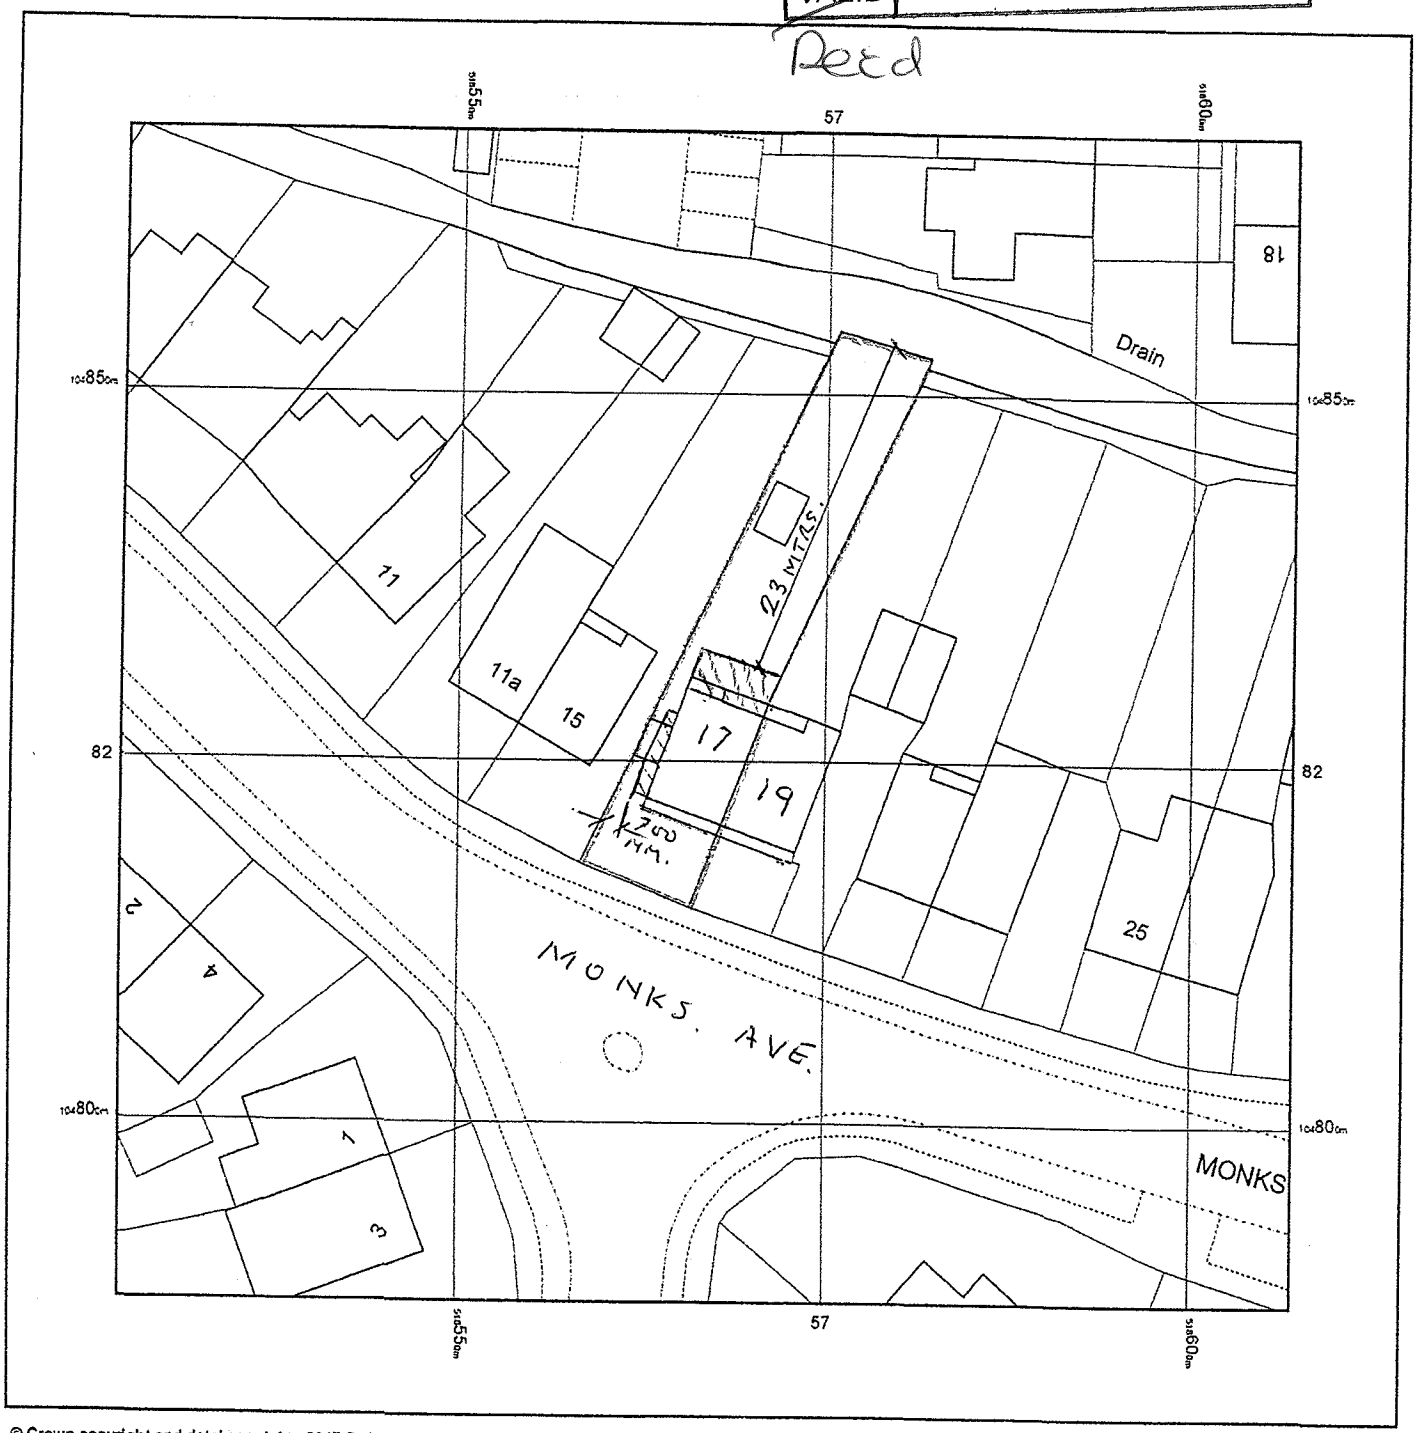

© Crown copyright and database rights 2017 Ordnance Survey 100048957. The representation of road, track or path is no evidence of a boundary or right of way. The representation of features as lines is no evidence of a property boundary.

Supplied by: www.ukmapcentre.com
Serial No: 108099
Centre Coordinates: 518567,104828
Production Date: 31/01/2017 20:01:58

Monks Ave. Lancing